



1 NORTH ELEVATION
A2.7 SCALE: 1/8"=1'-0"



2 SOUTH ELEVATION
A2.7 SCALE: 1/8"=1'-0"

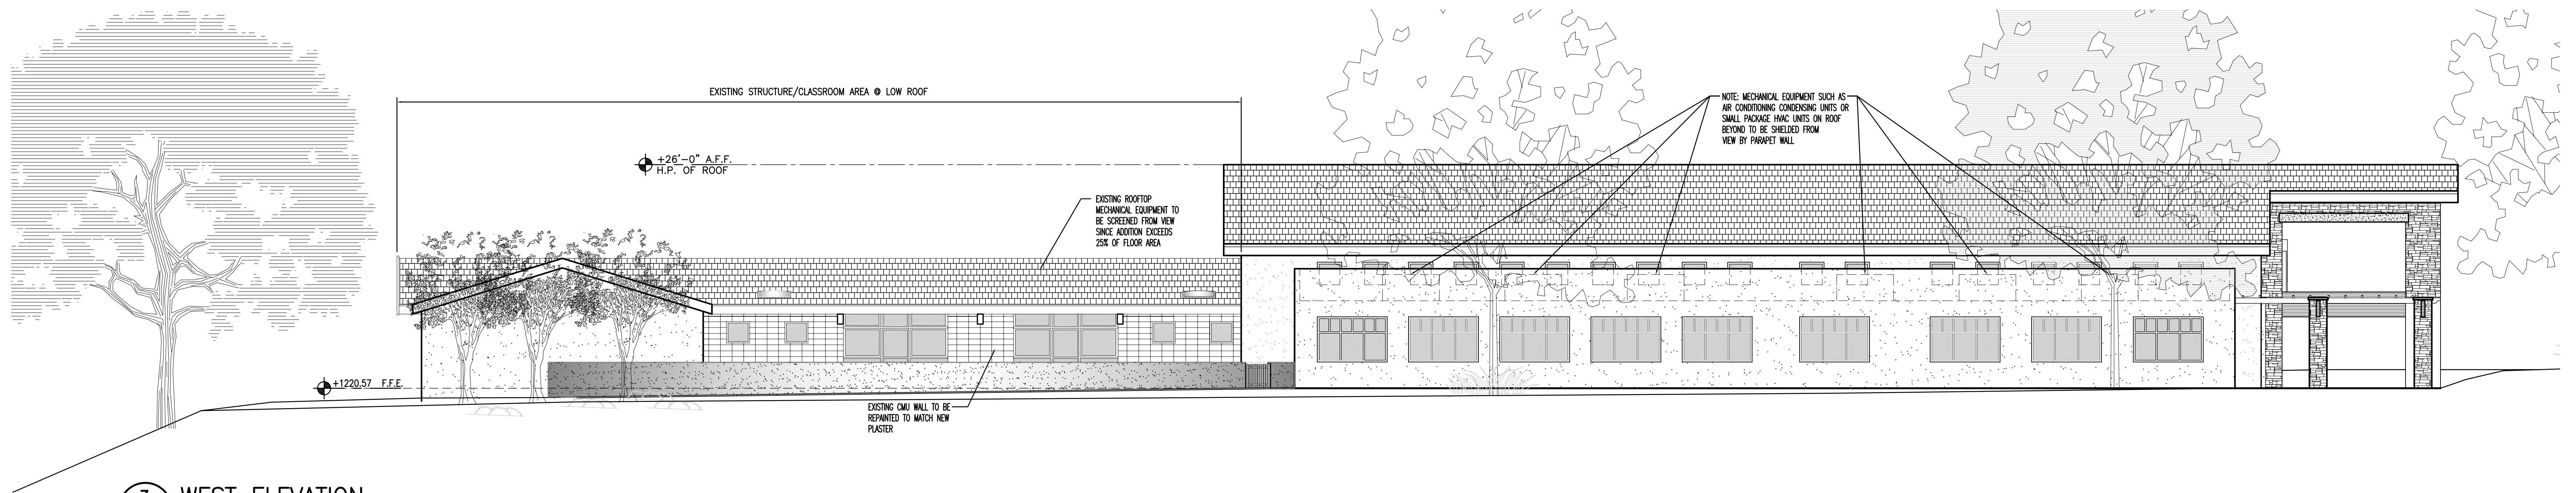

3 WEST ELEVATION
A2.7 SCALE: 1/8"=1'-0"

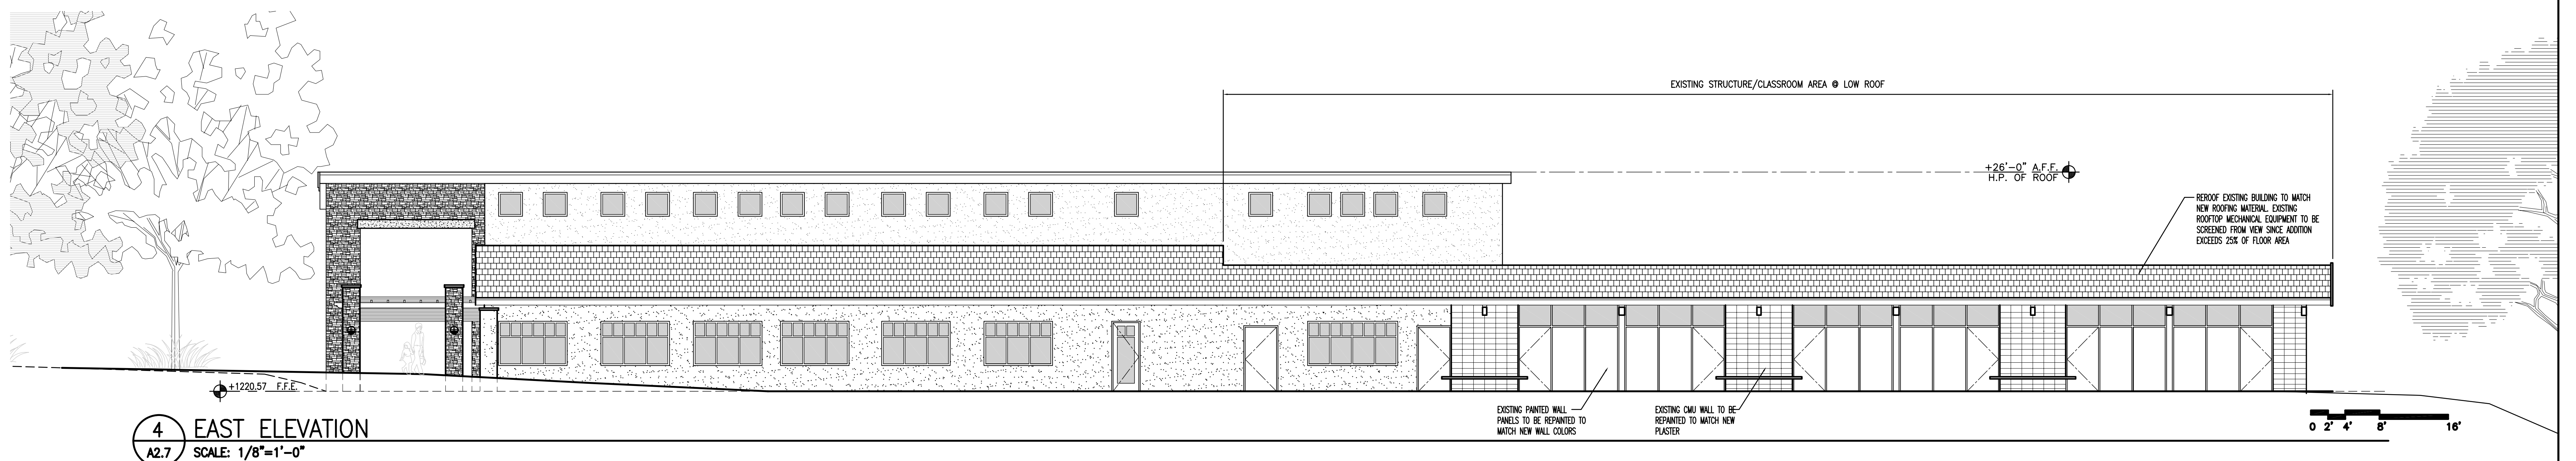


4 EAST ELEVATION
A2.7 SCALE: 1/8"=1'-0"

MATERIALS LEGEND:

- NEUTRAL BEIGE/CREAM TONE PLASTER
- GLASS
- BRONZE PENNY TONE WEATHERED COPPER STANDING SEAM ROOF
- NATURAL STONE OR MANUFACTURED STONE TO MATCH PALOS VERDES LIMESTONE IN RANDOM SHAPES
- NATURAL STONE OR MANUFACTURED STONE TO MATCH PALOS VERDES LIMESTONE IN LEDGE STONE PATTERN OR ACCENT PLASTER COLOR @ OWNER'S DISCRETION
- GRAYISH GREEN VERMONT SLATE COLORED ROOF TILE
- GLUED LAMINATED WOOD BEAM IN STAIN FINISH IN CHERRY COLOR TONE
- AFF ABOVE FINISH FLOOR
- FFE FINISH FLOOR ELEVATION



St. John Fisher
5448 Crest Road
Rancho Palos Verdes, CA 90275

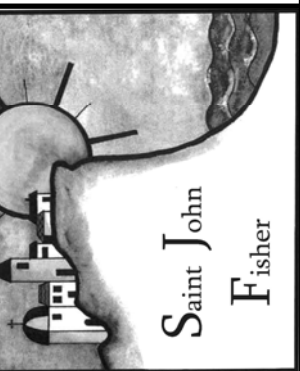

INTERIORS
HYNDMAN
ARCHITECTURE
2611 SOUTH COAST HIGHWAY 101 - SUITE 201, CARLISLE, CA 92007 (760)834-2595

REVISIONS:
01/08 3RD SUBMITTAL

ADMINISTRATION
BUILDING EXTERIOR
ELEVATIONS

Date JANUARY 2008
Sheet
Of A2.7
Sheets