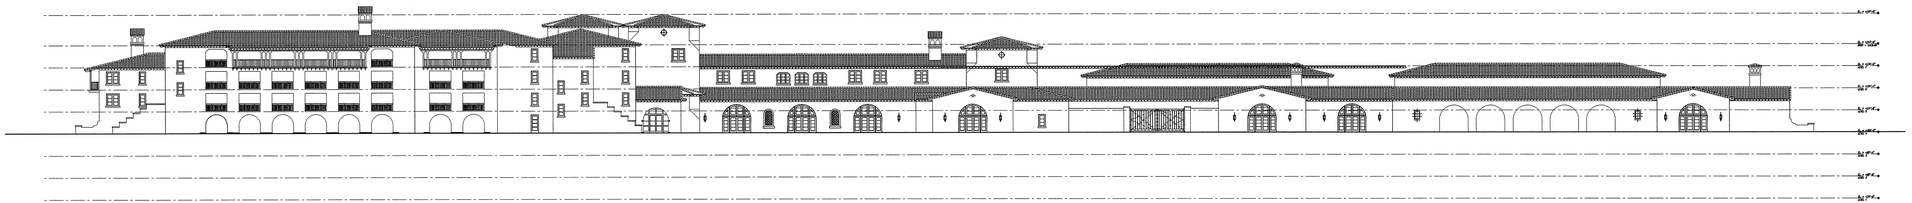

SUBSTANTIAL CONFORMANCE ELEVATION

Approved April 19th, 2005

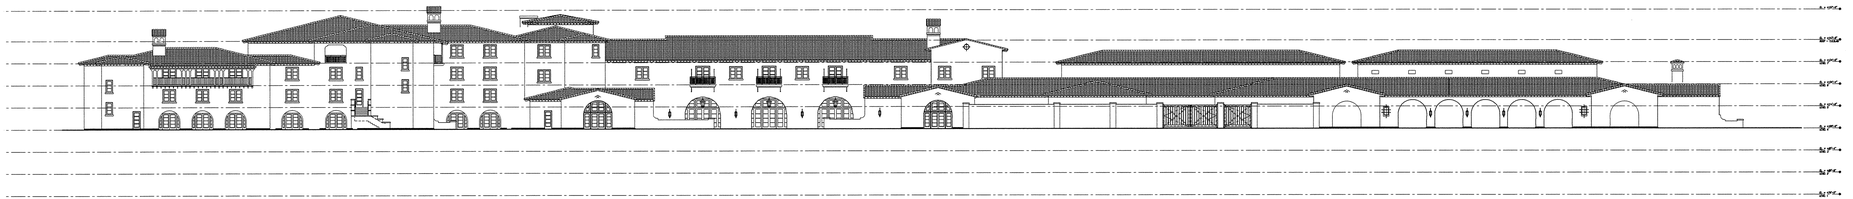

PROPOSED ELEVATION

NORTH ELEVATIONS

SCALE: 1/16"=1'-0"

HG
HILL GLAZIER
ARCHITECTS

TERRANEA RESORT HOTEL

RANCHO PALOS VERDES, CALIFORNIA

Project No:
Date: MARC
Scale:
Sheet No: A

V:\04401 Cactus Hotel\CAD\Arch\Sheet-new\a51.dwg, meal, 1:1

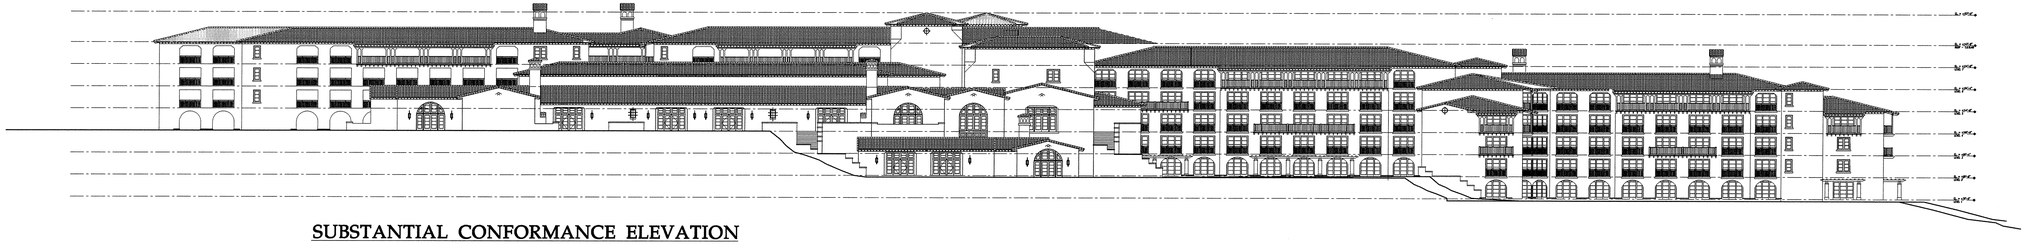

SUBSTANTIAL CONFORMANCE ELEVATION

Approved April 19, 2005

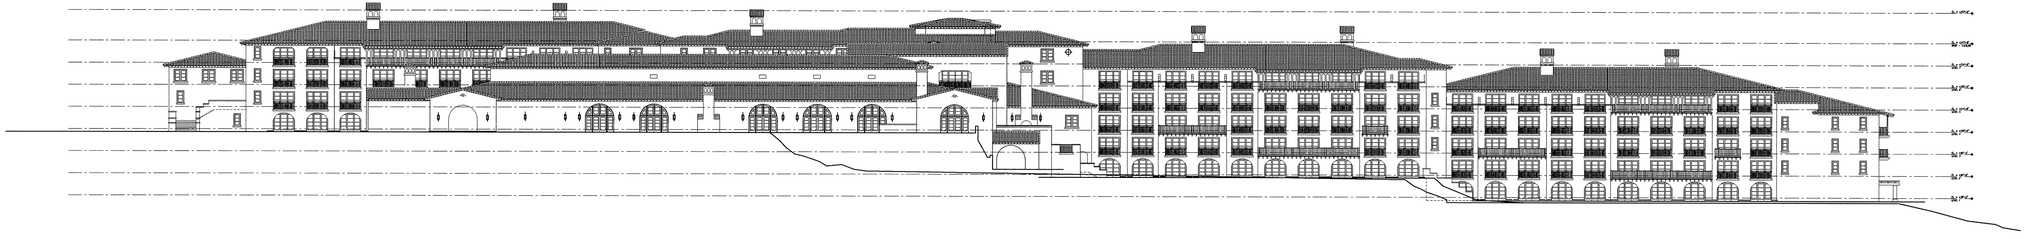

PROPOSED ELEVATION

WEST ELEVATIONS

SCALE: 1/16"=1'-0"

HG
HILL GLAZIER
ARCHITECTS

TERRANEA RESORT HOTEL

RANCHO PALOS VERDES, CALIFORNIA

Project No:
Date: MARCH
Scale: AS
Sheet No: A-5.

40401 Clx03A HOSTETTER.dwg - new\a52.dwg, mea1, 1:1

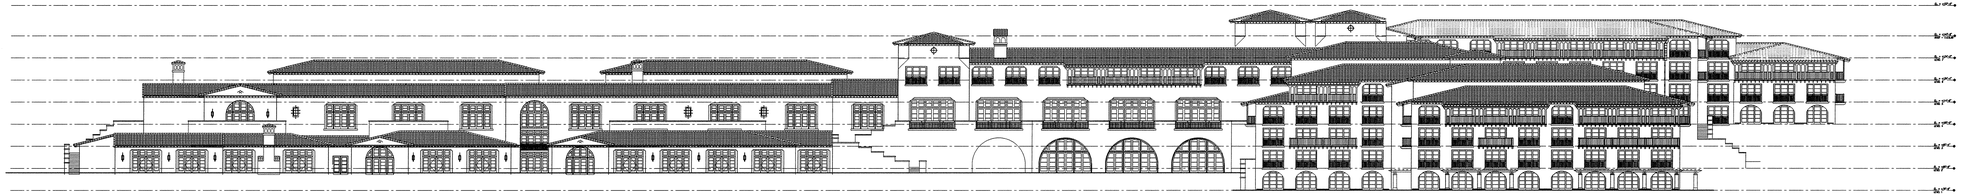

SUBSTANTIAL CONFORMANCE ELEVATION

Approved April 19, 2005

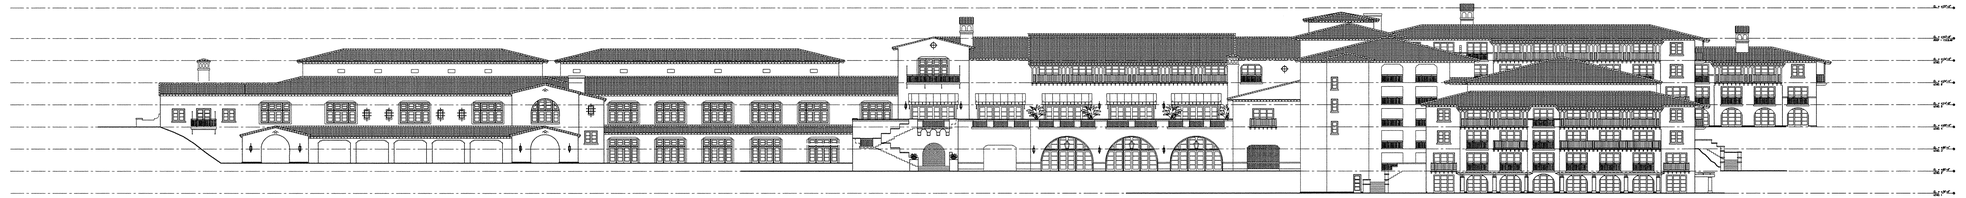

PROPOSED ELEVATION

SOUTH ELEVATIONS

SCALE: 1/16"=1'-0"

HG
HILL GLAZIER
ARCHITECTS

TERRANEA RESORT HOTEL

RANCHO PALOS VERDES, CALIFORNIA

Project No:
Date:
Scale
Sheet No:

V:\104061 Cachet Hotels\dwg\sheet-new\a53.dwg, meal, 1:1

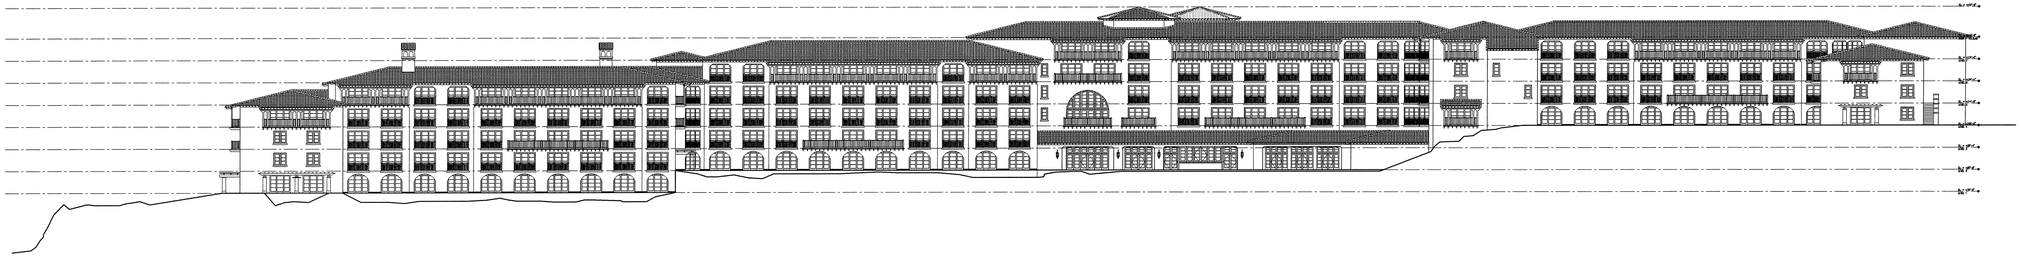

SUBSTANTIAL CONFORMANCE ELEVATION

Approved April 19, 2005

PROPOSED ELEVATION

EAST ELEVATIONS

SCALE: 1/16"=1'-0"

HG
HILL GLAZIER
ARCHITECTS

TERRANEA RESORT HOTEL

RANCHO PALOS VERDES, CALIFORNIA

Project No.
Date: MA
Scale:
Sheet No: A

V:\1040-01 Castle Resorts\Drawings\Terranea-new\a54.dwg, mesl, 1:1