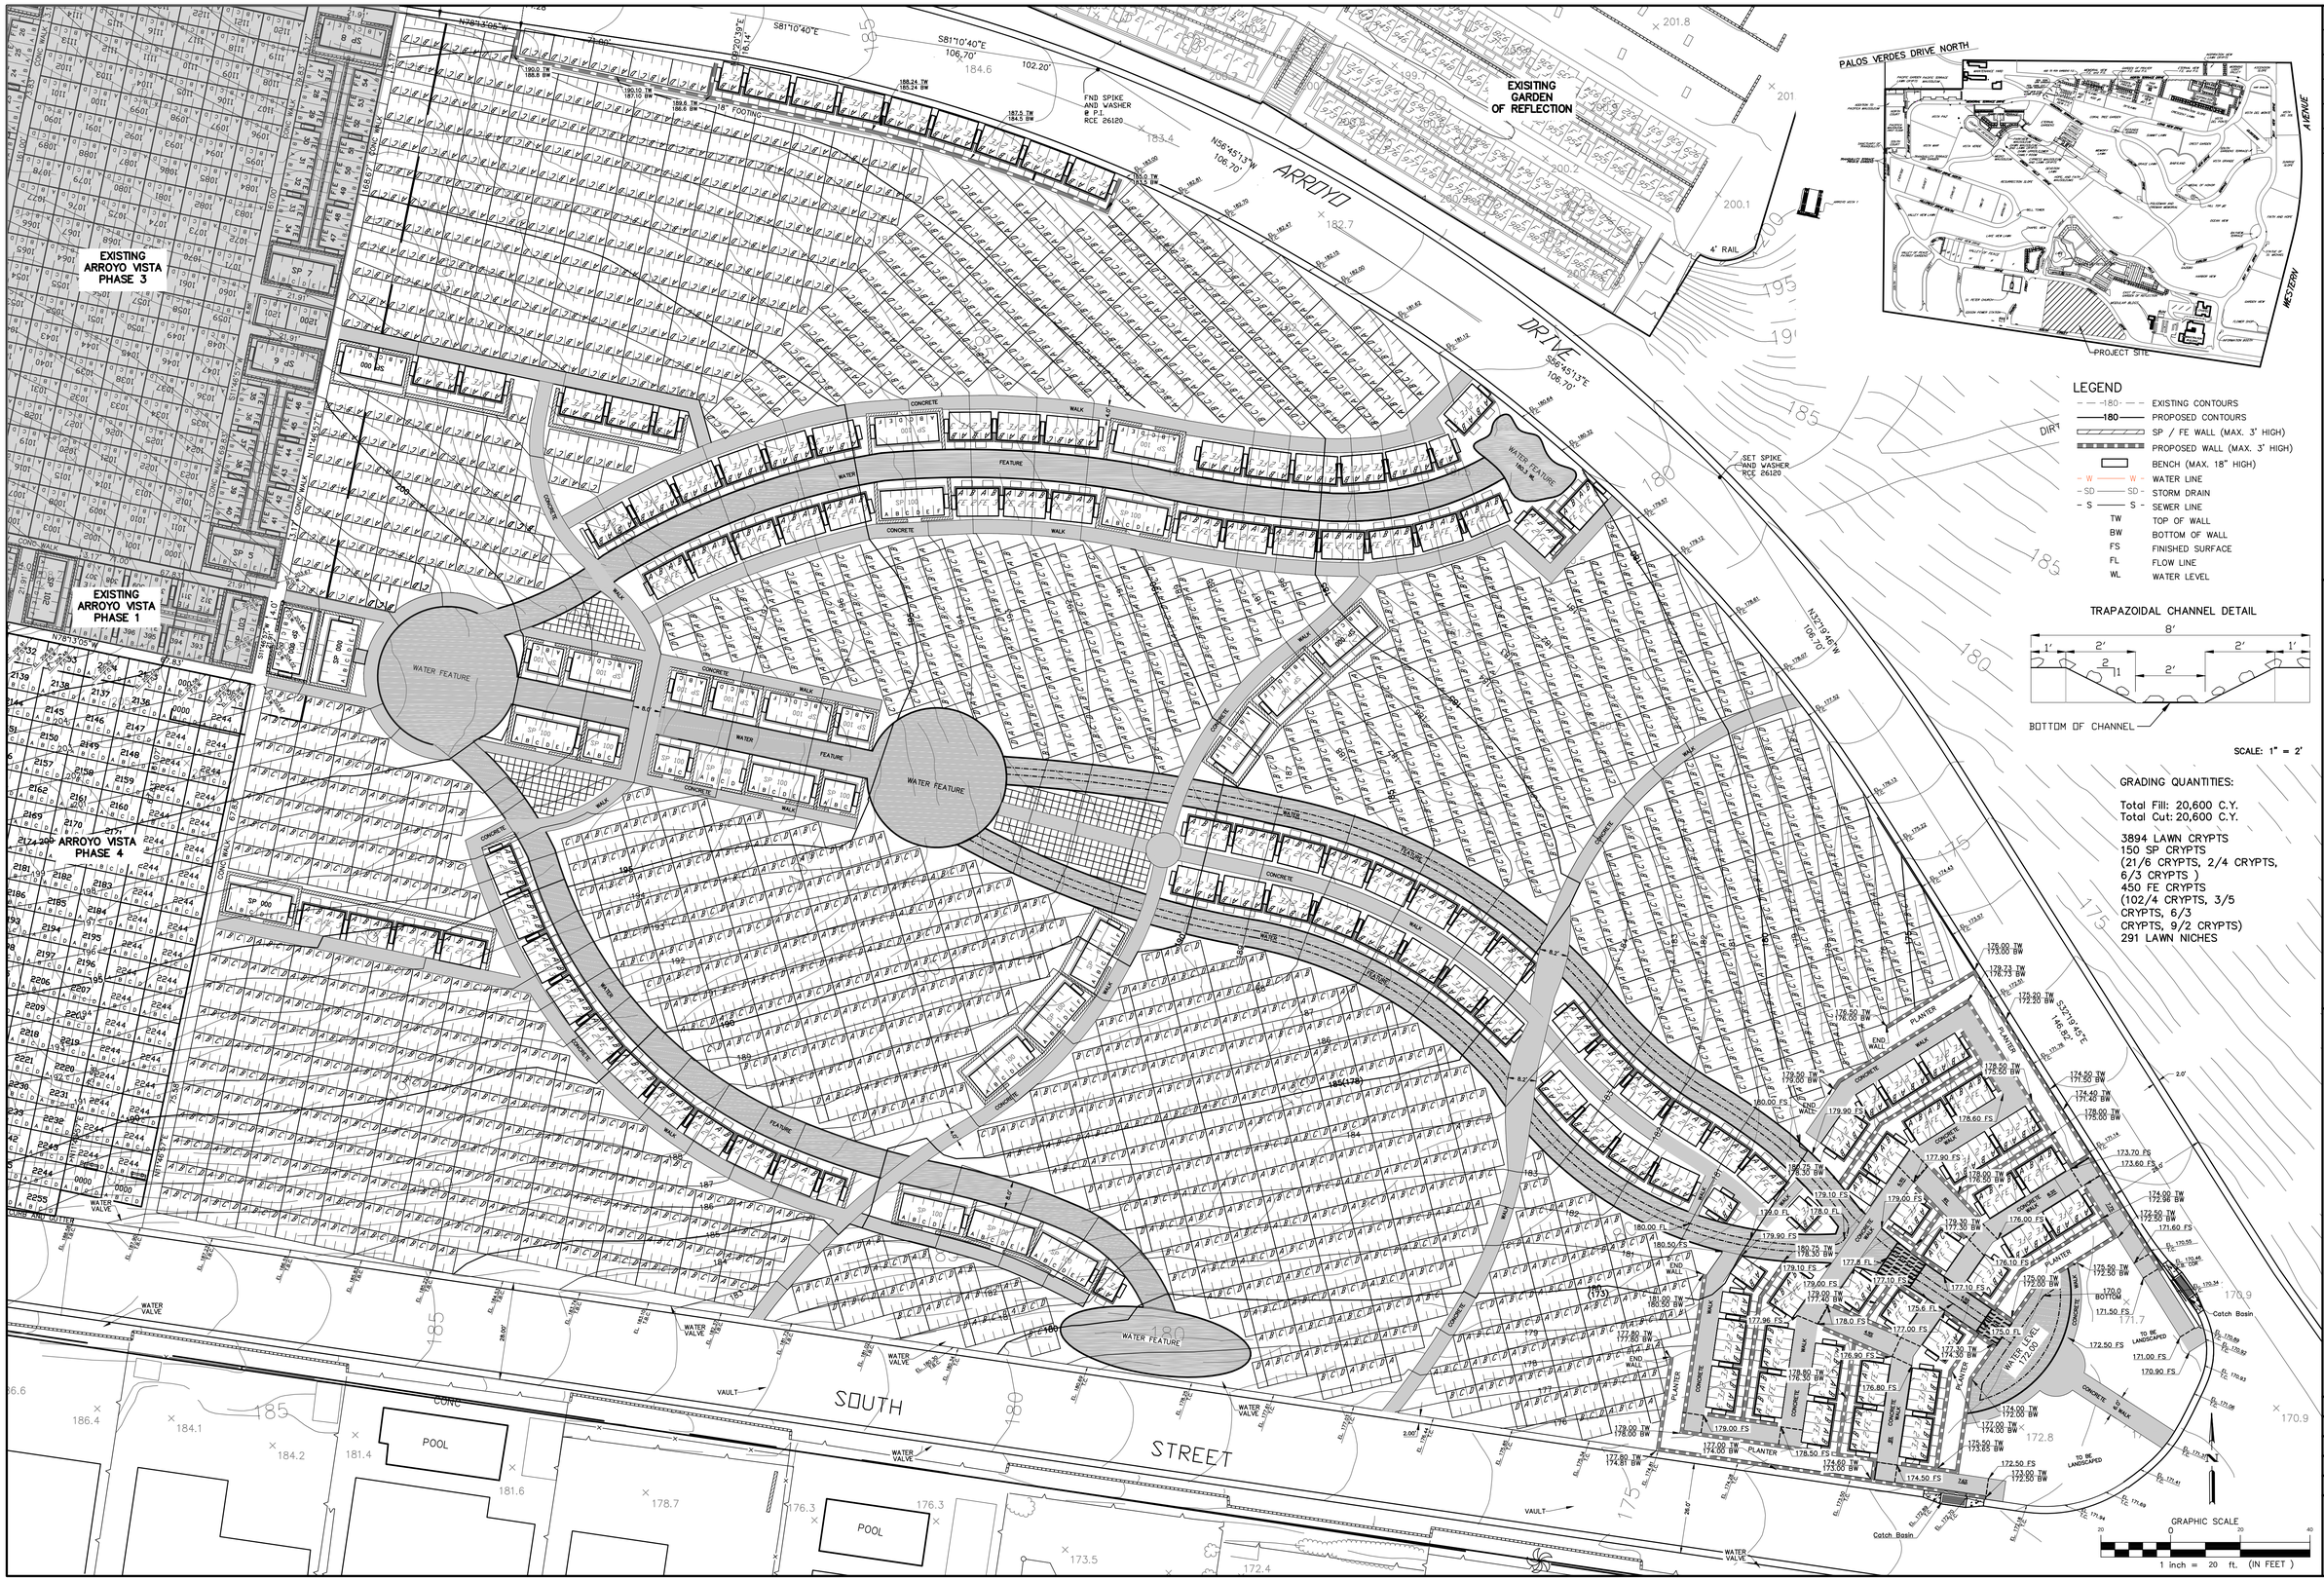

GRADING QUANTITIES:

Total Fill: 20,600 C.Y.
Total Cut: 20,600 C.Y.

3894 LAWN CRYPTS
150 SP CRYPTS
(21/6 CRYPTS, 2/4 CRYPTS, 6/3 CRYPTS)
450 FE CRYPTS
(102/4 CRYPTS, 3/5 CRYPTS, 6/3 CRYPTS, 9/2 CRYPTS)
291 LAWN NICHES

Revisions	By

Bolton Engineering Corp.
Civil Engineering and Surveying
25834 Narbonne Avenue Suite 210
Lomita, Ca. 90717
Ph: 310-325-5580 Fax: 310-325-5581

CLIENT: GREEN HILLS MEMORIAL PARK
27501 Western Ave.
Rancho Palos Verdes, Ca.

TITLE: ARROYO FALLS SITE PLAN
GREEN HILLS MEMORIAL PARK
RANCHO PALOS VERDES , CA.

Date:	August 18, 2017
Scale:	1"=20'
Drawn:	FYW
Checked:	RNB
Job No.	98245
Sheet	1
Of	Sheets