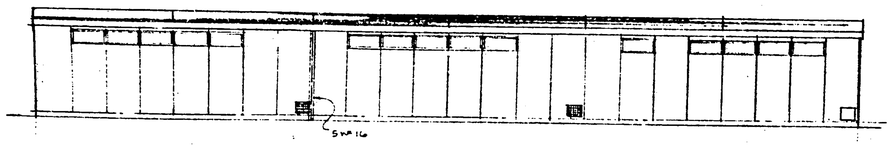

WEST

UNIT A

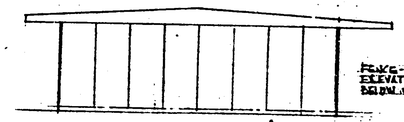

SOUTH (NORTH = OPP HAND)

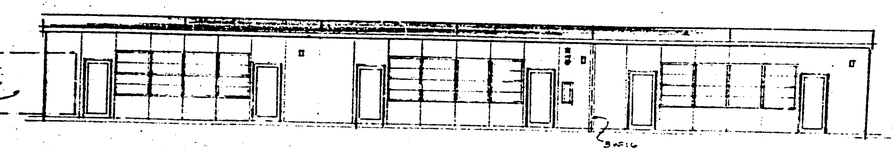

EAST

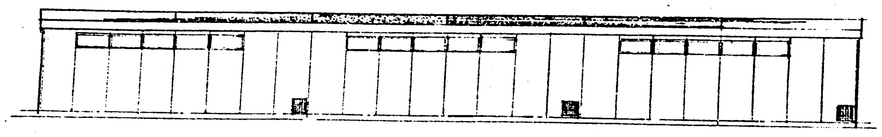

WEST - B NORTH - C EAST - D

UNITS B - C - D

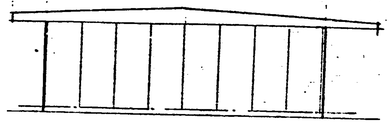

B - SOUTH (N-OPP HAND)
C - WEST (E-OPP HAND)
D - NORTH (S-OPP HAND)

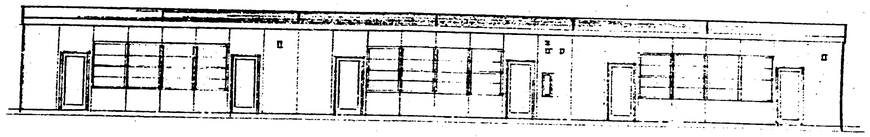

EAST - B SOUTH - C WEST - D

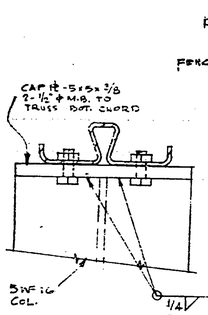

DETAIL A4/E

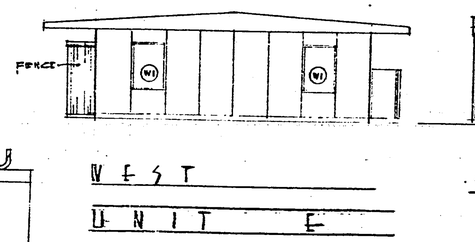

WEST

UNIT E

ELEVATIONS

SCALE 1/8" = 1'-0"

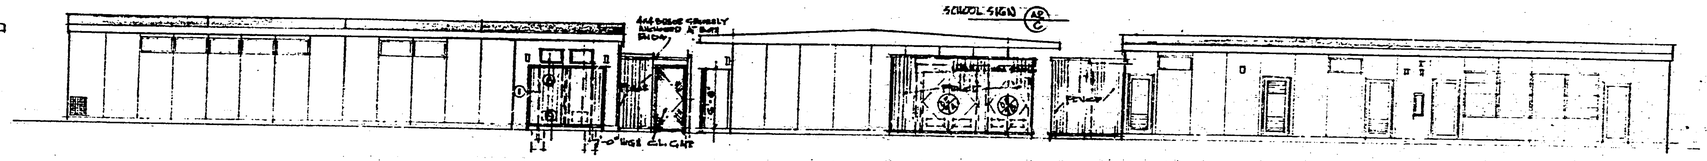

SOUTH EAST NORTH

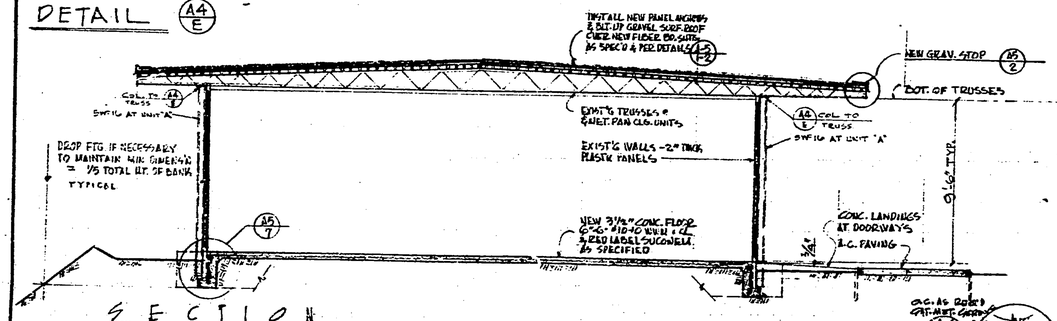

SECTION

SCALE: 1/4" = 1'-0"

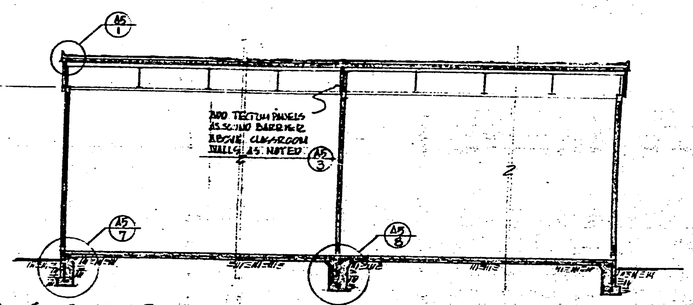

SECTION

SCALE: 1/4" = 1'-0"

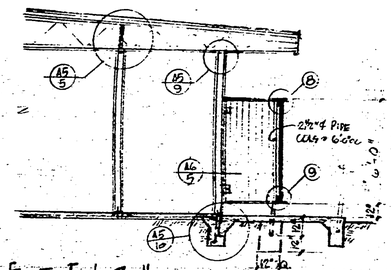

SECTION

SCALE: 1/4" = 1'-0"

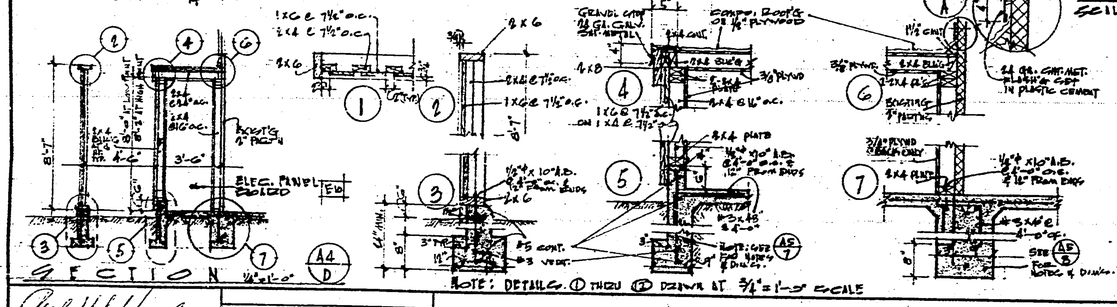

SECTION A4/D

NOTE: DETAILS ① THRU ⑦ DRAWN AT 3/4" = 1'-0" SCALE

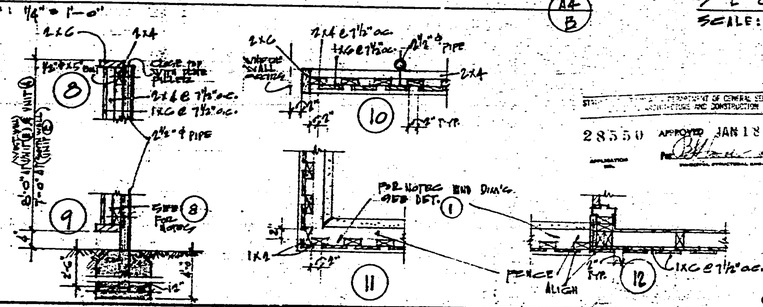

STATE OF CALIFORNIA — DEPARTMENT OF GENERAL SERVICES — DIVISION OF ARCHITECTURE AND CONSTRUCTION

28550 APPROVED JAN 18 1967

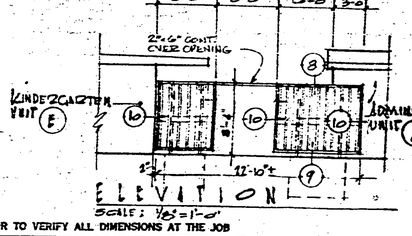

ELEVATION

SCALE: 1/8" = 1'-0"

CONTRACTOR TO VERIFY ALL DIMENSIONS AT THE JOB

Richard H. Kistner — ARCHITECT
Edward V. Fowler — STRUCTURAL ENGINEER
MECHANICAL ENGINEER
ELECTRICAL ENGINEER
CIVIL ENGINEER

KISTNER, WRIGHT & WRIGHT
ARCHITECTS AND ENGINEERS
LOS ANGELES, CALIFORNIA

STATE FIRE MARSHAL
STATE OF CALIFORNIA
APPROVED 1-18-67

APPROVED

EXTERIOR ELEVATIONS - FRAMING SECTIONS

LADERA LINDA SCHOOL
PALOS VERDES PENINSULA UNIFIED SCHOOL DISTRICT
ROLLING HILLS CALIFORNIA

DATE 21 NOV '66
DR. BY G. HAYES
CHECKED BY VH
JOB NO. 66-5

SHEET NO. A-4
OF SHEETS