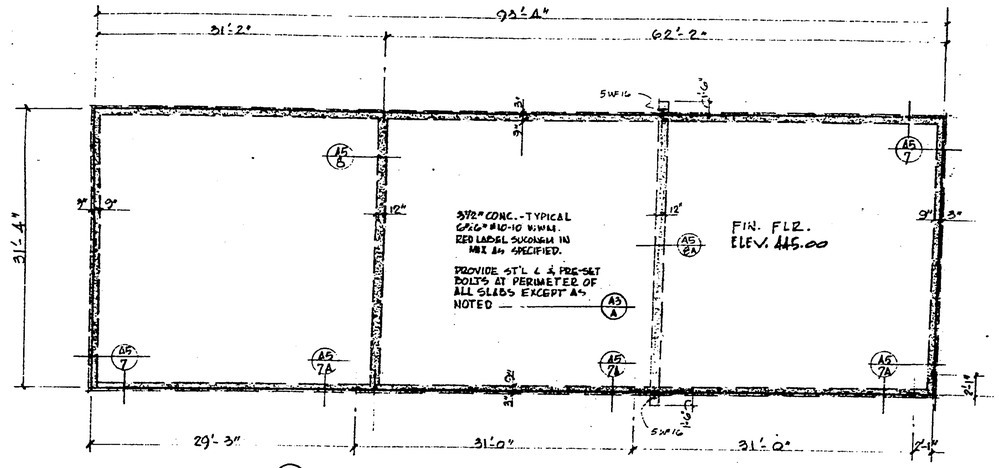

U N I T (A) TEMPORARY ADMINISTRATION AND MULTI-USE

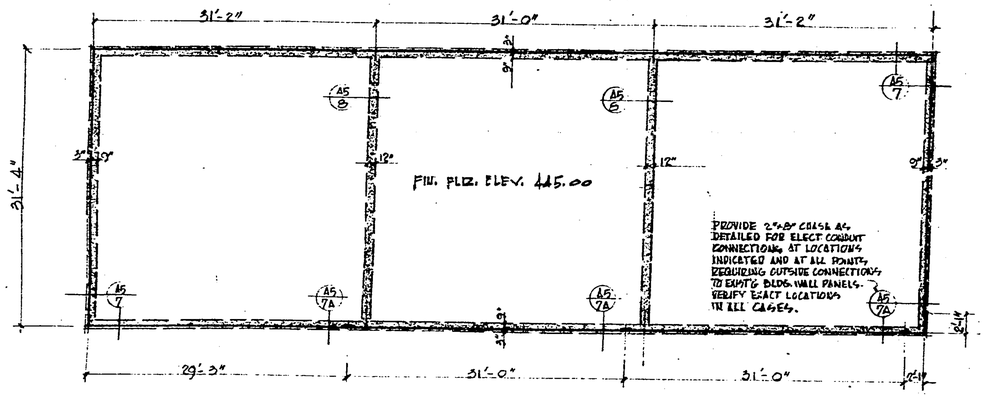

U N I T S (B) (C) (D) CLASSROOMS

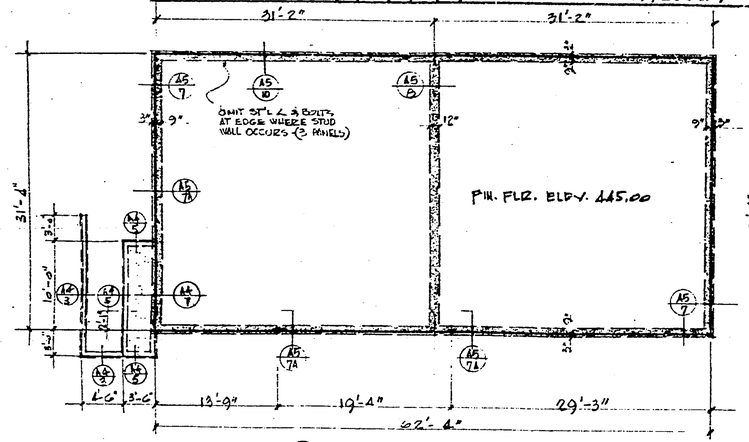

U N I T (E) TOILETS - KINDERGARTEN

F O U N D A T I O N P L A N S

SCALE 1/8" = 1'-0"

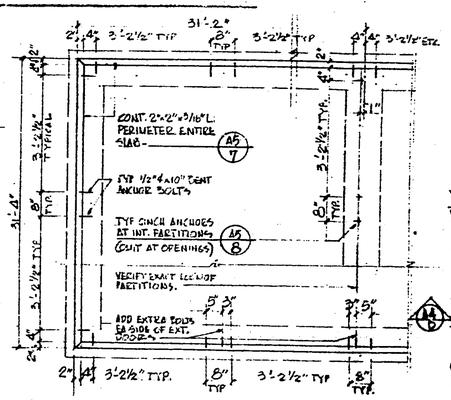

DIAGRAM- END'N BOLT LOCATION (A3/A)

SCALE 1/2" = 1'-0"

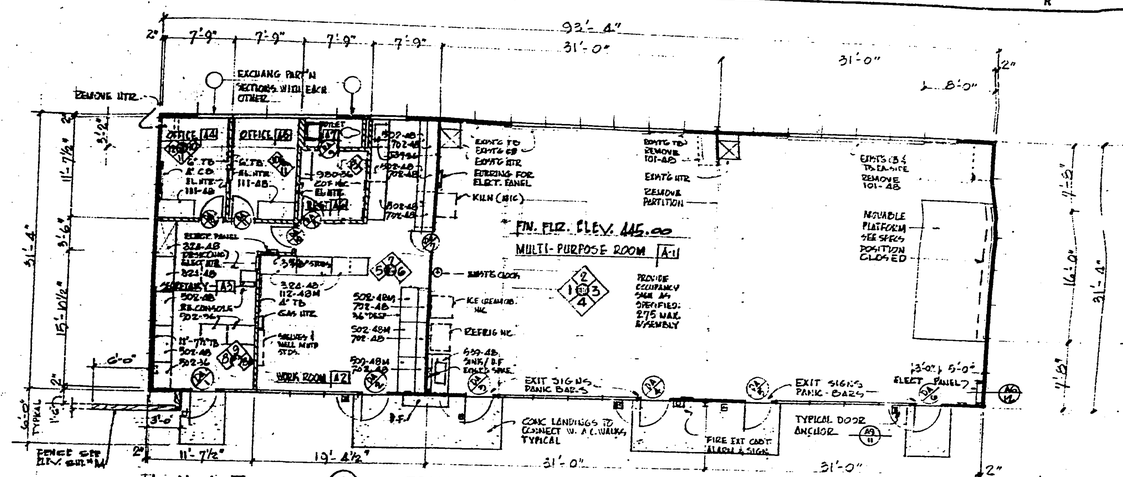

U N I T (A) TEMPORARY ADMINISTRATION & MULTI-PURPOSE ROOMS

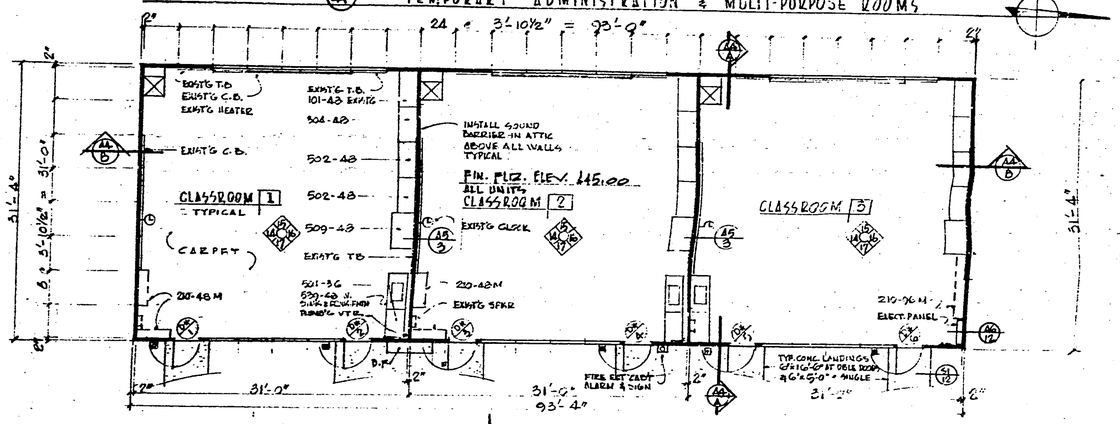

U N I T S (B), (C) & (D) CLASSROOMS

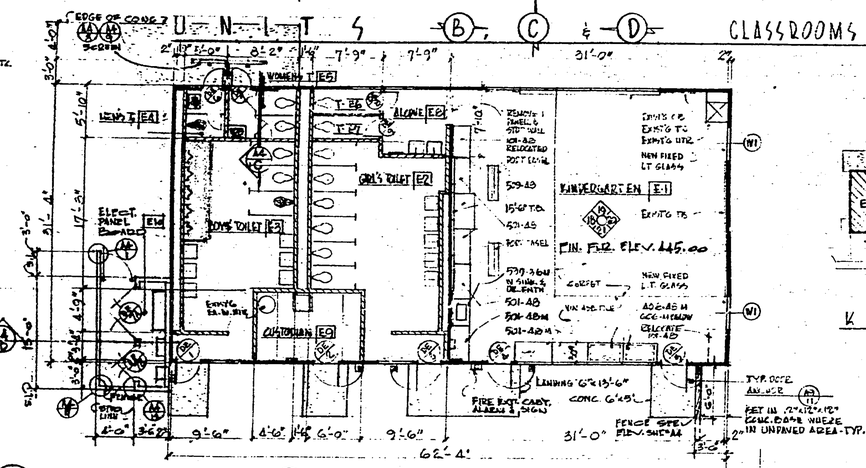

U N I T (E) TOILETS - KINDERGARTEN

F L O O R P L A N S

SCALE 1/8" = 1'-0"

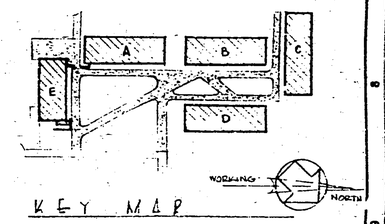

K E Y M A P

CONTRACTOR TO VERIFY ALL DIMENSIONS AT THE JOB

ARCHITECT	MECHANICAL ENGINEER	KISTNER, WRIGHT & WRIGHT ARCHITECTS AND ENGINEERS LOS ANGELES, CALIFORNIA	STATE FIRE MARSHAL STATE OF CALIFORNIA APPROVED	FLOOR PLANS, FOUNDATION PLANS - ALL UNITS LADERA LINDA SCHOOL PALOS VERDES PENINSULA UNIFIED SCHOOL DISTRICT ROLLING HILLS, CALIFORNIA	DATE 21 NOV '66 DR. BY G. HAYES CHECKED BY JOB NO.
STRUCTURAL ENGINEER	ELECTRICAL ENGINEER				SHEET NO. A3 OF SHEETS
	CIVIL ENGINEER				