


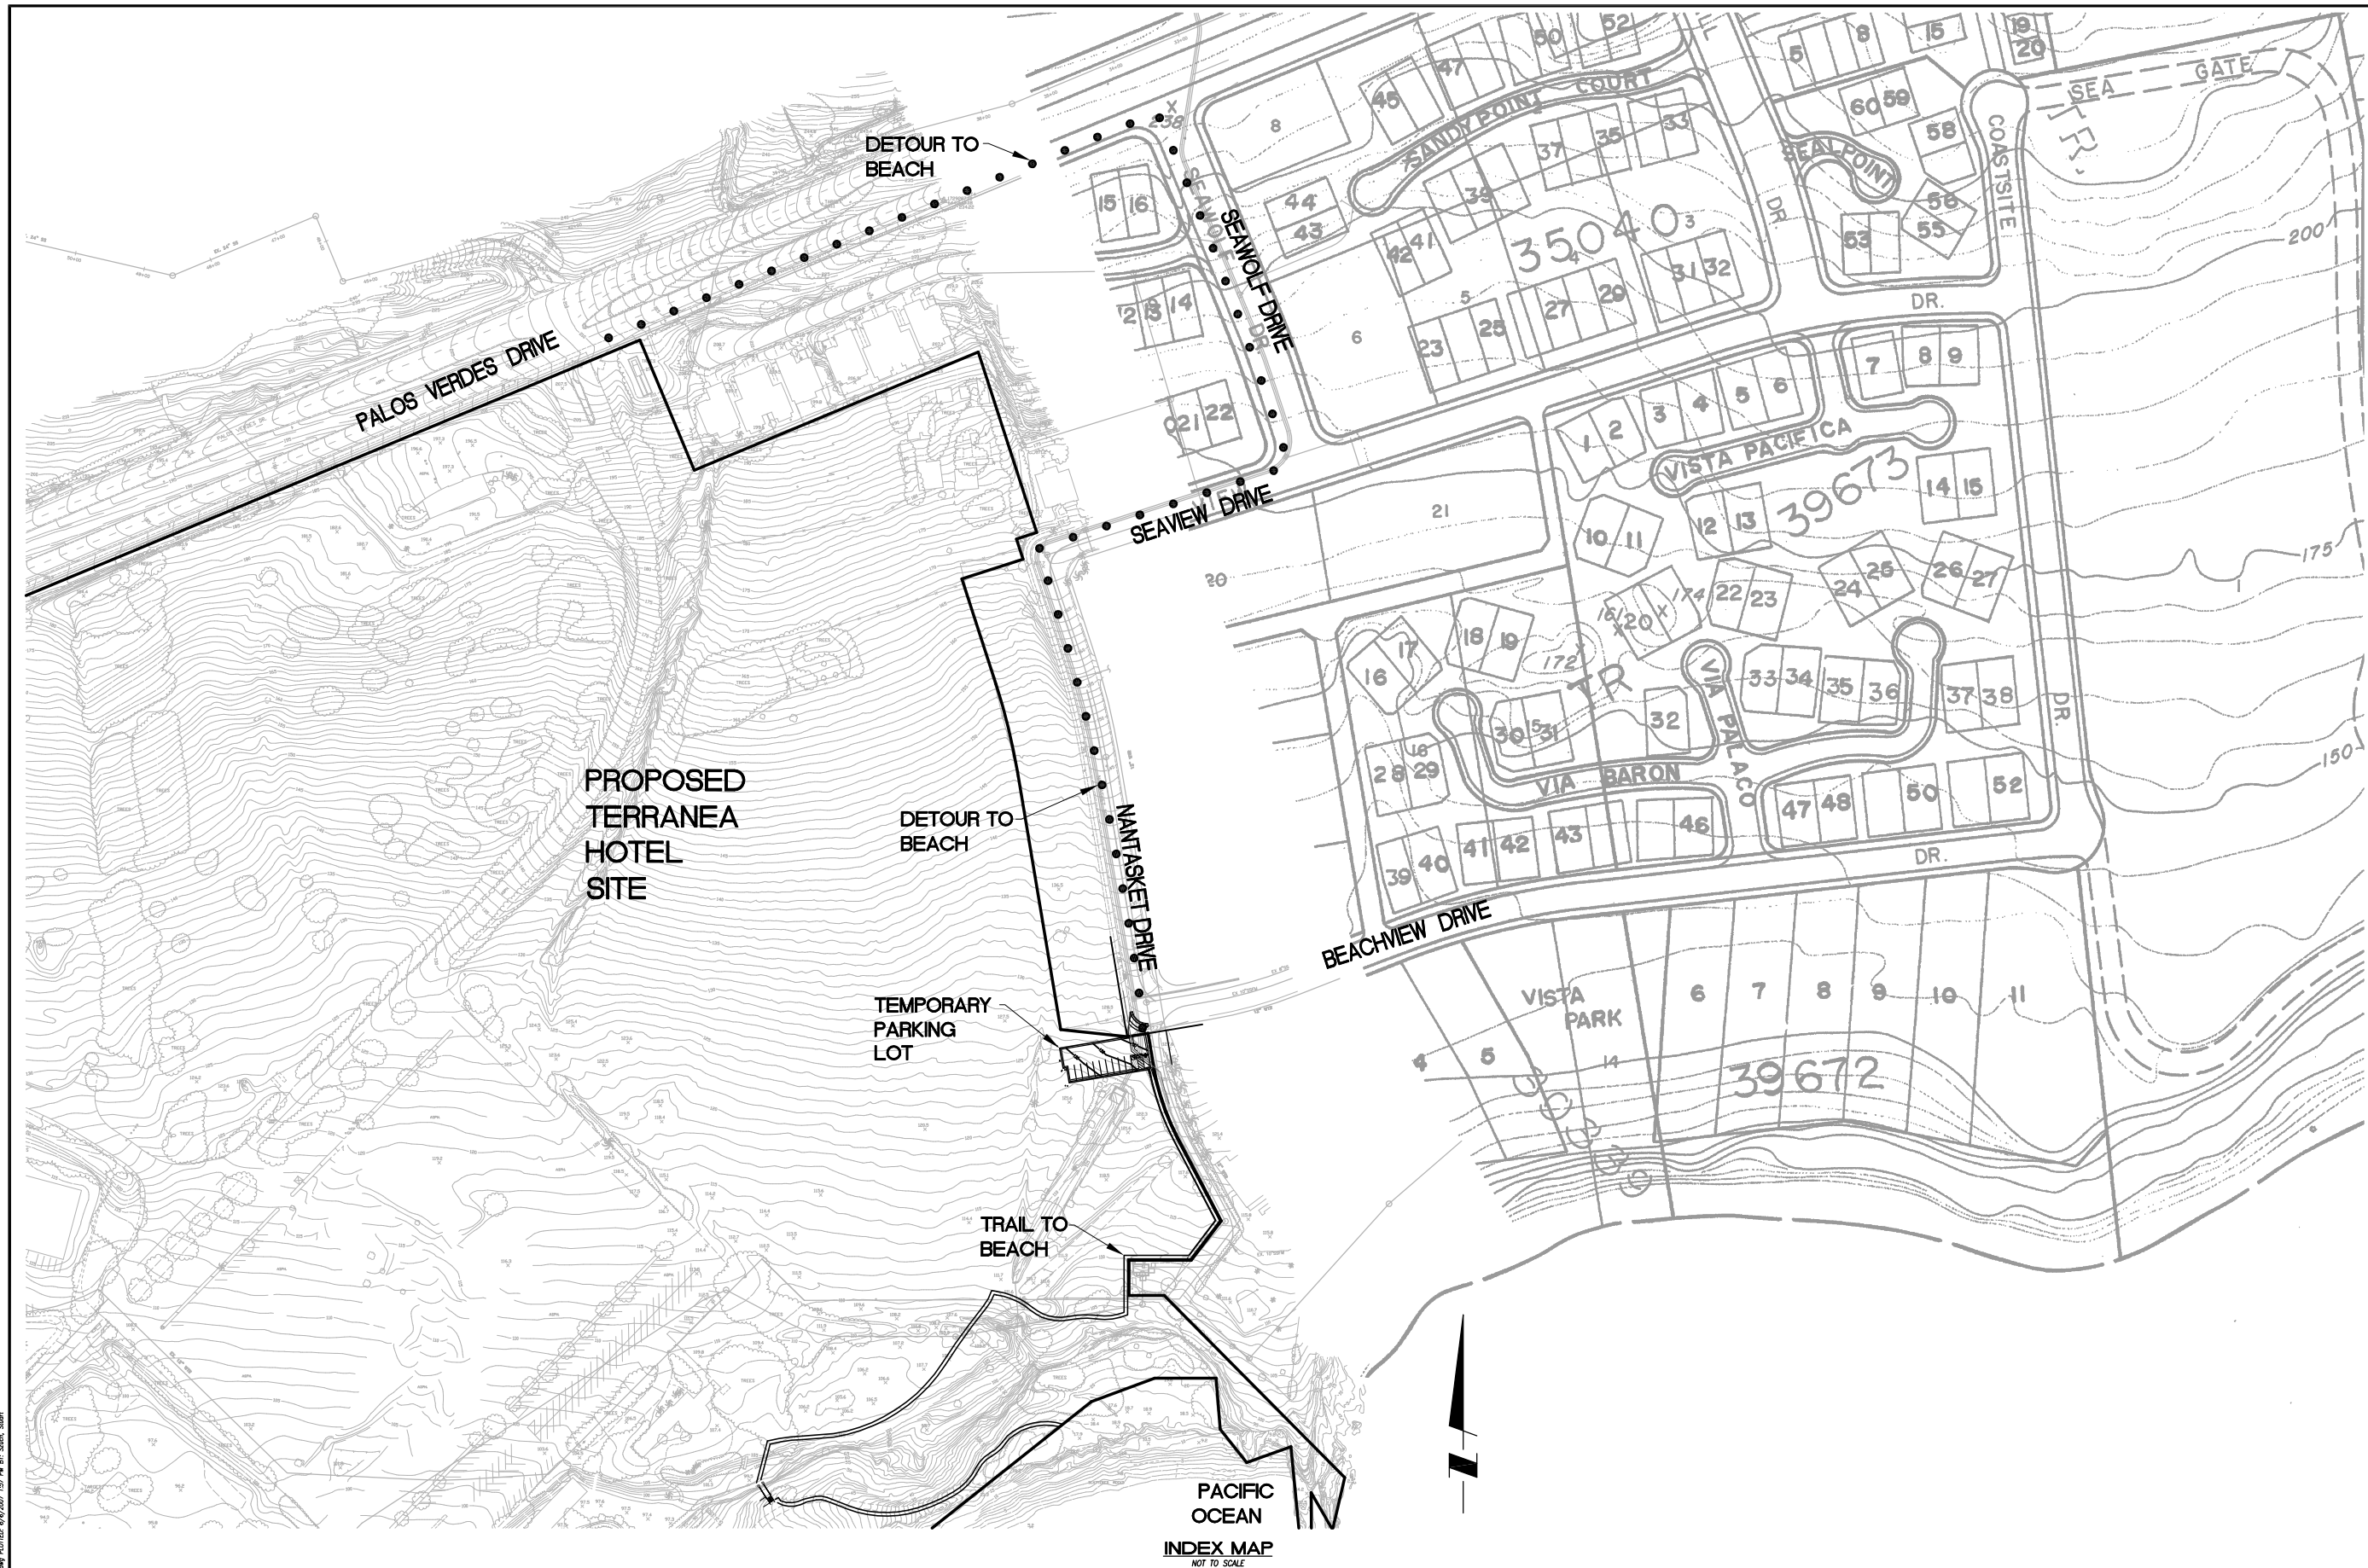

PROPOSED
TERRANEA
HOTEL
SITE

DETOUR TO
BEACH

DETOUR TO
BEACH

TEMPORARY
PARKING
LOT

TRAIL TO
BEACH

PACIFIC
OCEAN
INDEX MAP
NOT TO SCALE

NO.	DATE	REVISIONS

DESIGNED BY:	
DRAFTED BY:	
CHECKED BY:	
DATE:	



STANTEC CONSULTING INC.
19 TECHNOLOGY DRIVE
IRVINE, CA 92618
949.923.6000

PREPARED FOR:
LONG POINT DEVELOPMENT L.L.C.
6610 PALOS VERDES DRIVE SOUTH
SUITE A
RANCHO PALOS VERDE CA. 90275

LONG POINT RESORT
T.P.M. 26073
BEACH DETOUR EXHIBIT
CITY OF RANCHO PALOS VERDES

PROJECT NO.	013982.00.000
SHEET	1
OF	1

Drawings: c:\projects\13862.00\map\pvm0564.dwg PLOTTED: 6/6/2007 1:57 PM BY: Stuart, Stuart

DATE PLOTTED: 6/6/07