7. border
9. paper edges
10. scratch

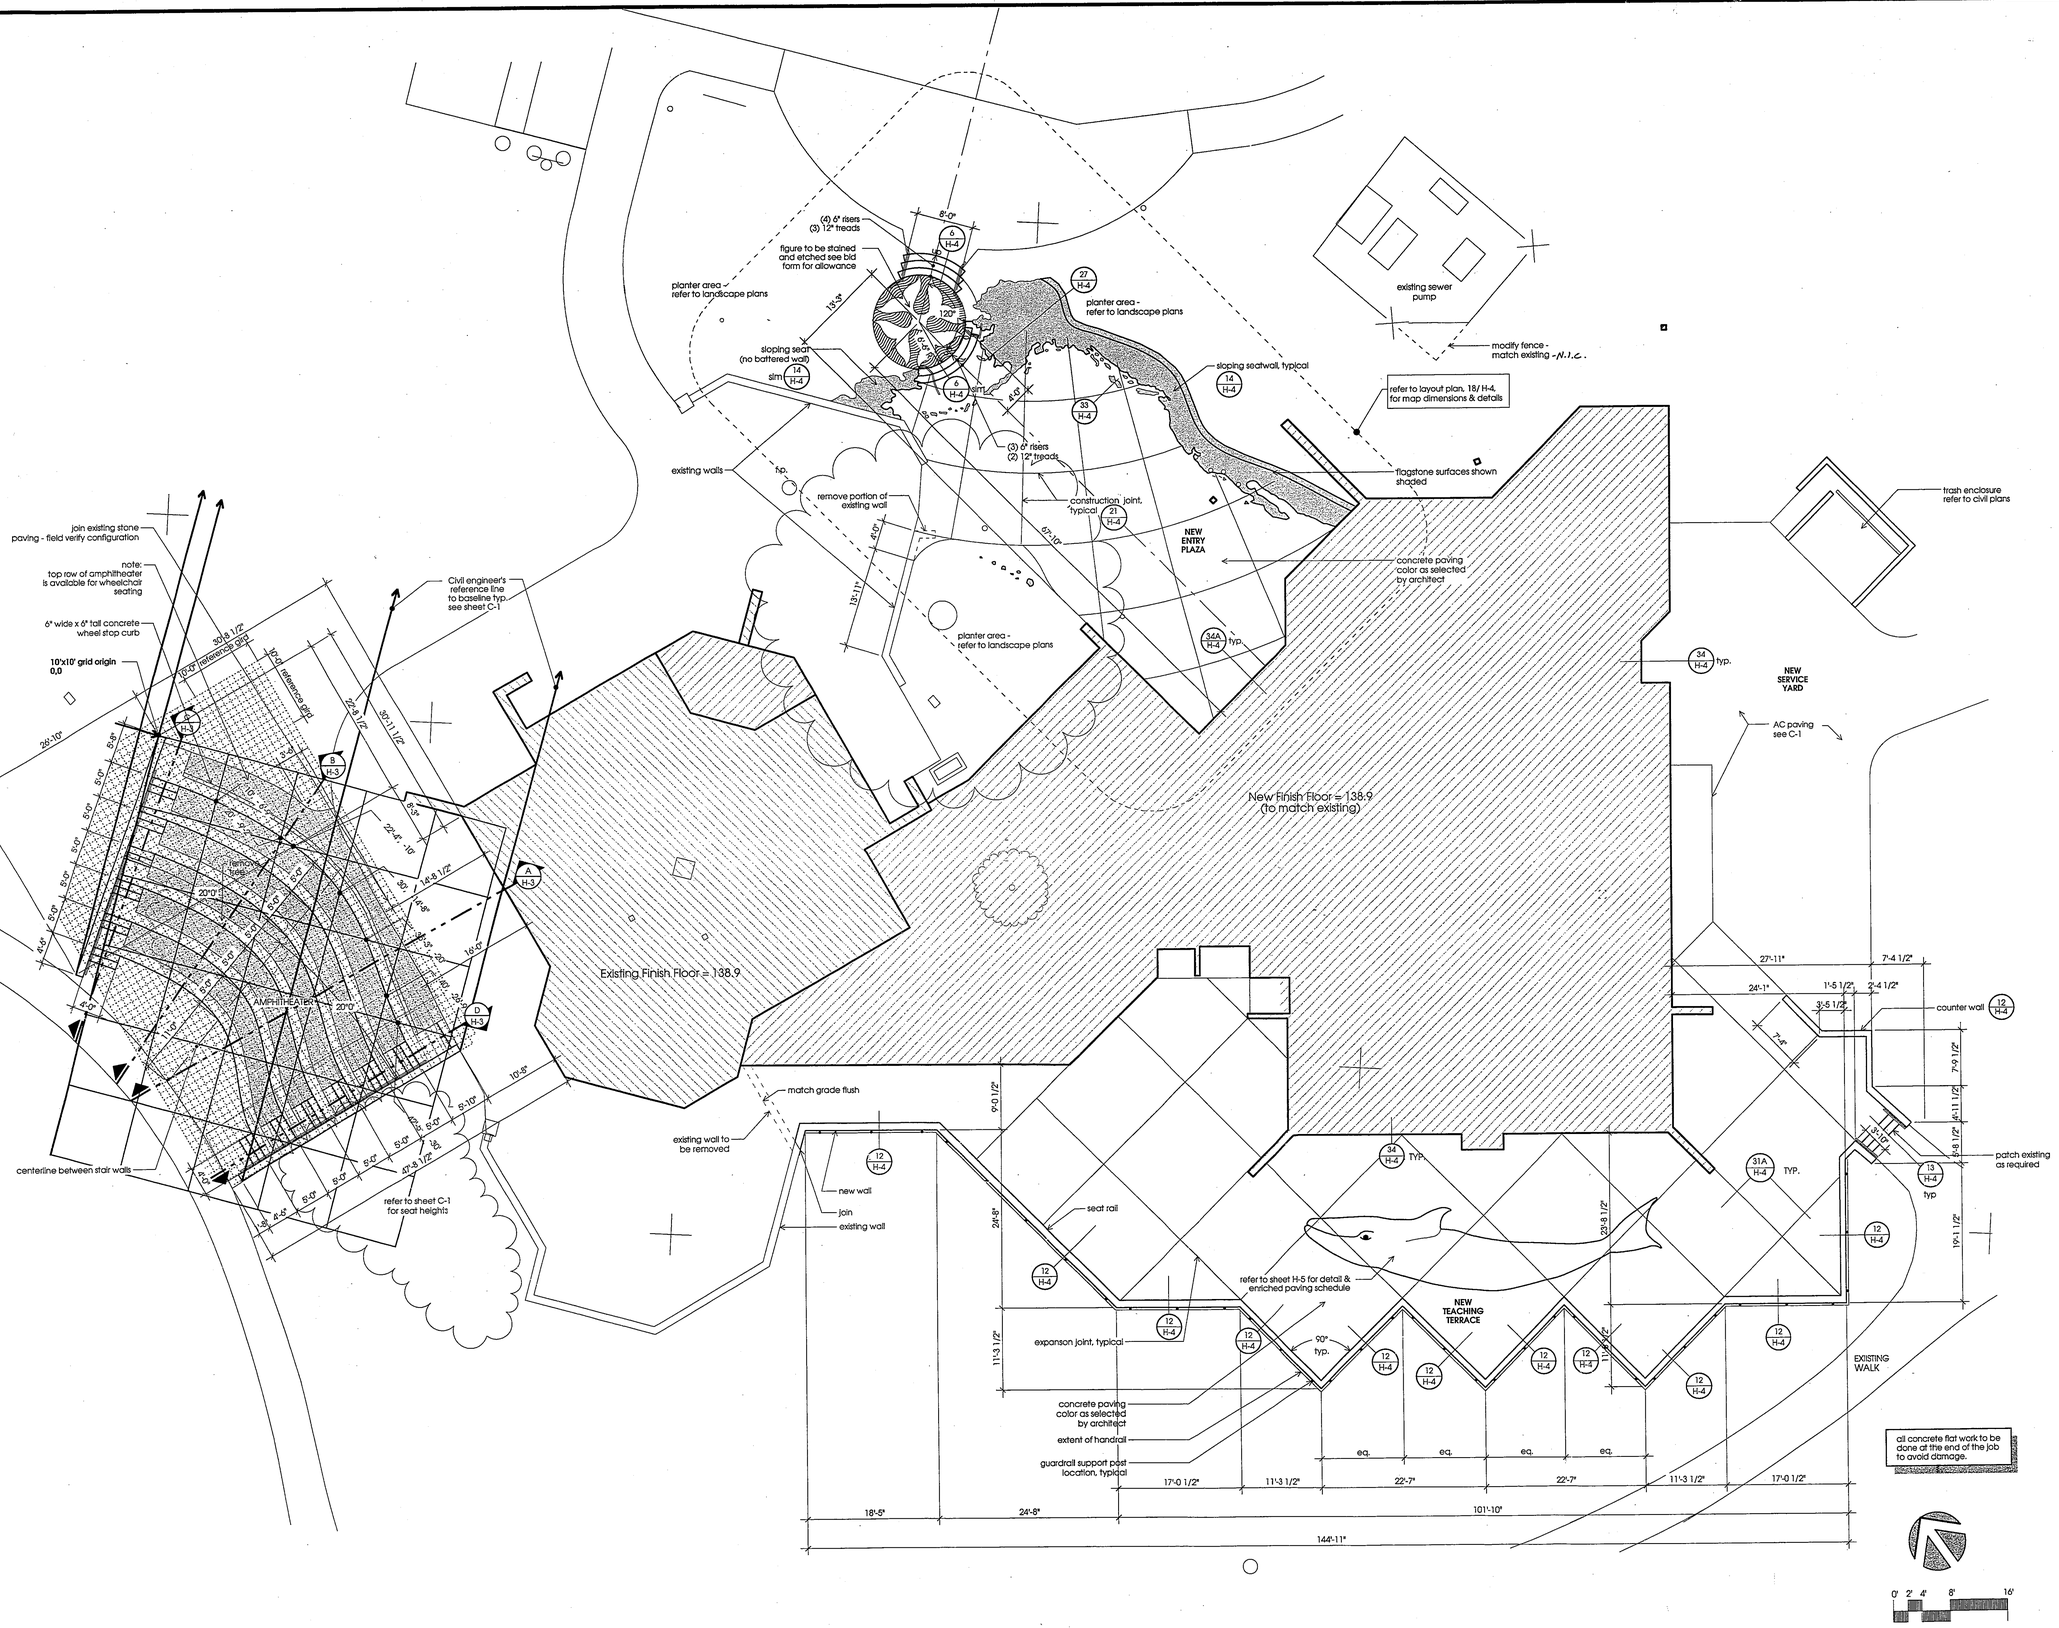

HARDSCAPE PLAN

Scale: 1/8" = 1'-0"

Ron Yeo, Architect Inc. vehemently reserves its common law copyright to these plans. These plans are not to be changed or copied in any form or manner whatsoever nor are they to be assigned to a third party, without first obtaining the written permission and consent of Ron Yeo, Architect Inc.

2/6/04

RON YEO, FAIA ARCHITECT, INC.
500 JASMINE AVENUE, CORONA DEL MAR
CALIFORNIA 92625 P:949-644-8111 F:949-644-0449
PATRICK MARR, AIA, PE, ASSOCIATE ARCHITECT

RON YEO COUNTY RENEWAL 6/30/05 REGISTERED ARCHITECT

⚠ 12/23/03 update revisions

POINT VICENTE INTERPRETIVE CENTER EXPANSION
31501 Palos Verdes Drive West
Rancho Palos Verdes, CA

Hardscape Plan

DRAWN PM/MG
CHECKED RY
DATE 2/1/99
SCALE 1/8" = 1'-0"
JOB. NO. 95-120
SHEET H-2
3 OF 69 SHEETS

THESE DRAWINGS DO NOT CONTAIN THE NECESSARY COMPONENTS FOR CONSTRUCTION SAFETY

PVIC EXPANSION Building Plans
Revised to Address Dec. 2003 Comments