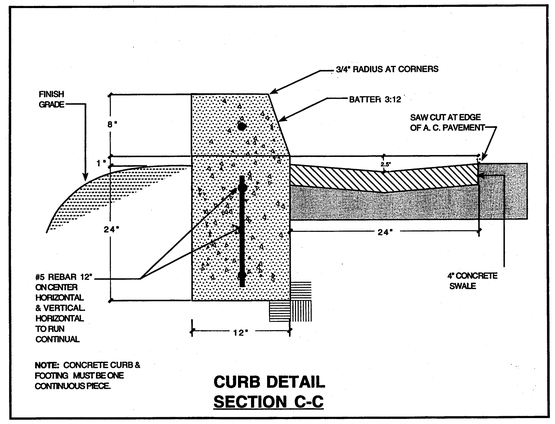


**CURB DETAIL**
**SECTION C-C**

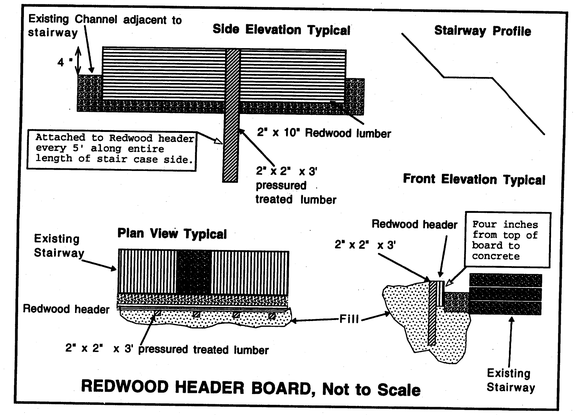


**REDWOOD HEADER BOARD, Not to Scale**

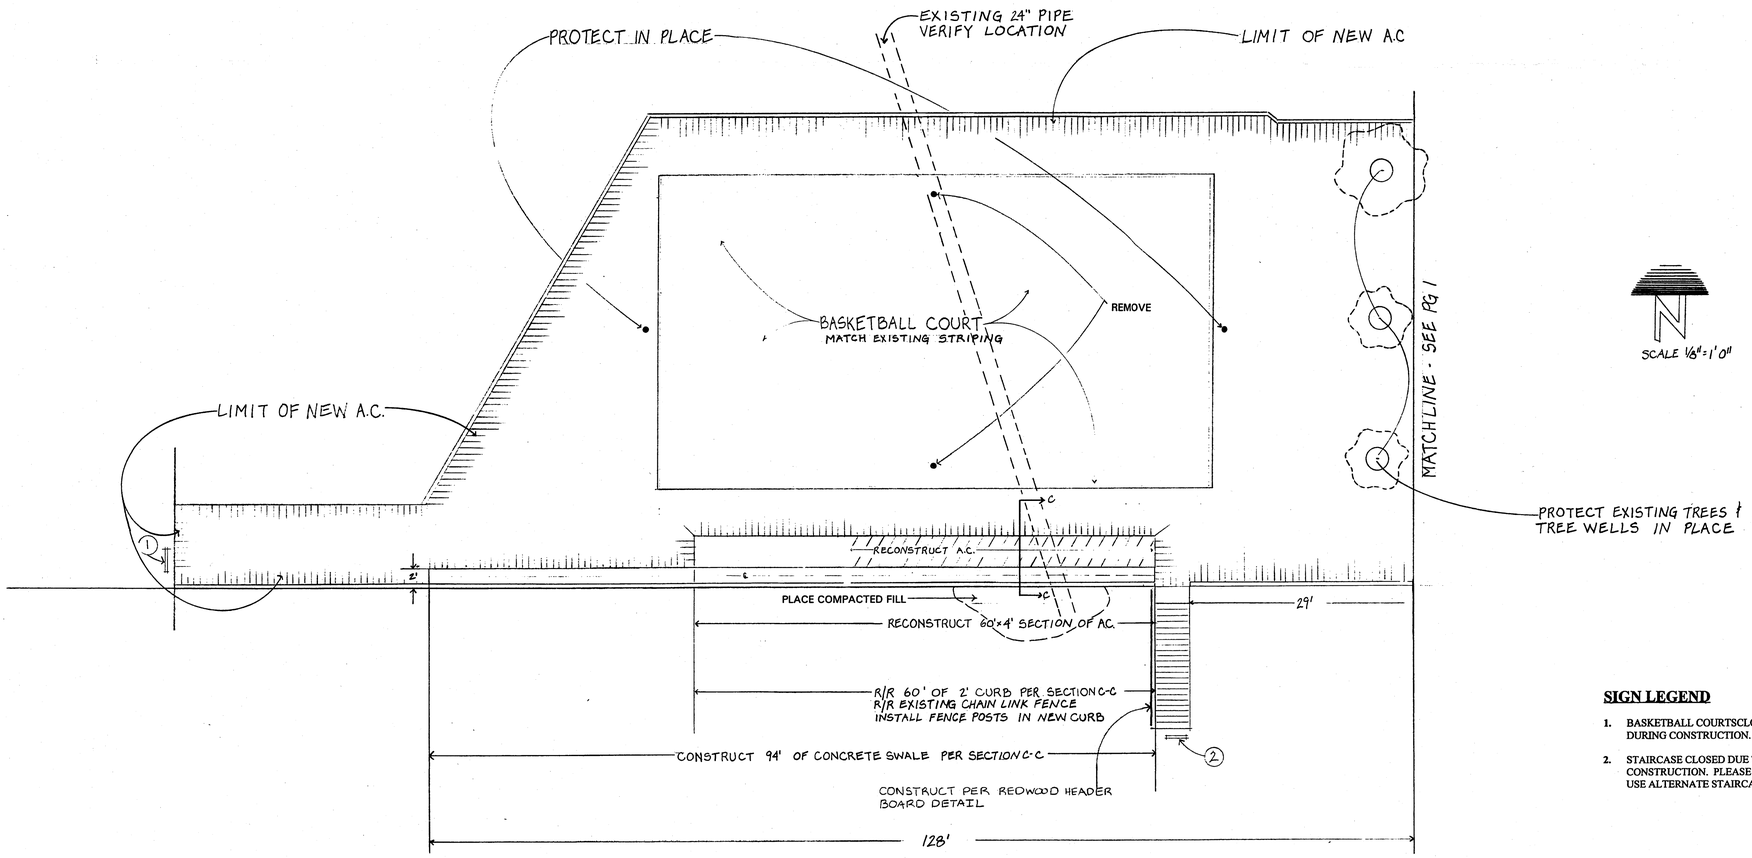


**SIGN LEGEND**

1. BASKETBALL COURTSCLOSED DURING CONSTRUCTION.
2. STAIRCASE CLOSED DUE TO CONSTRUCTION. PLEASE USE ALTERNATE STAIRCASE.

# SERVICE ACCESS REPAIRS for RANCHO PALOS VERDES PARK

**30359 HAWTHORNE BLVD.**
**RANCHO PALOS VERDES, CA 90274**

**CITY OF**

# RANCHO PALOS VERDES

EASI FILE CORP. IRVINE, CA HANGER EFH30
RYAN PARK SEP 2.13
CITY - APPROVED