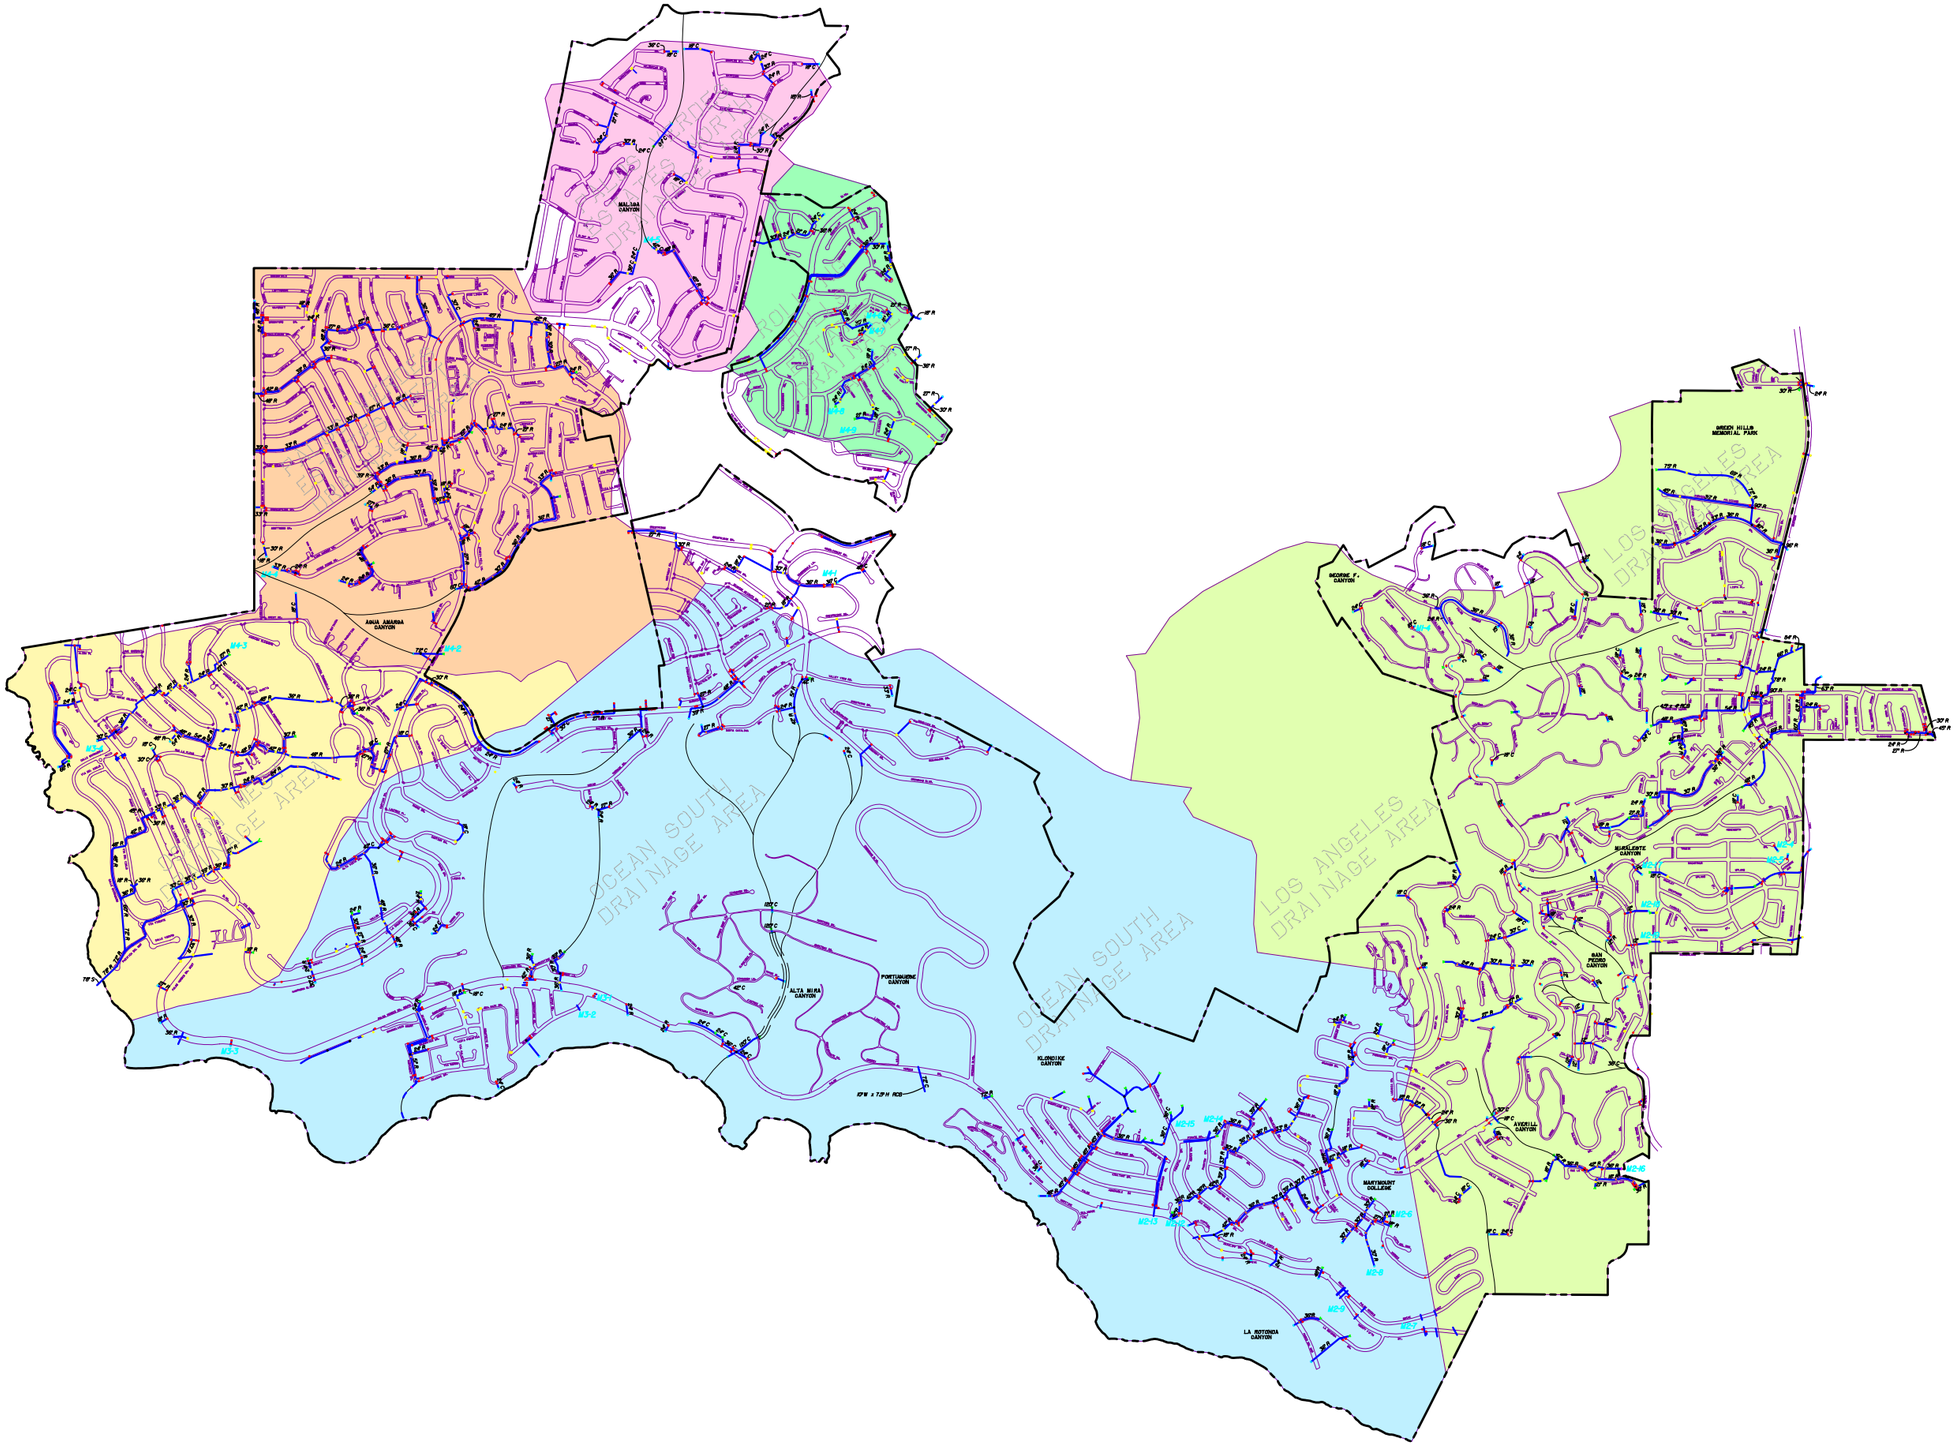

AKM Consulting Engineers
553 Wald
Irvine, Ca. 92618

(949) 753-7333

CITY OF RANCHO PALOS VERDES

MASTER PLAN OF DRAINAGE

REVISIONS	
DATE:	BY: