

TRACT NO. 50666

IN THE CITY OF RANCHO PALOS VERDES
COUNTY OF LOS ANGELES, STATE OF CALIFORNIA
SAWAYA ENGINEERING CONSULTANTS, INC.

BEING A SUBDIVISION OF A PORTION OF LOT "H", PARTITION OF THE
RANCHO LOS PALOS VERDES ALLOTTED TO JOTHAM BIXBY BY DECREE OF
PARTITION IN ACTION BIXBY ET AL VS BENT ET AL AS SHOWN ON MAP
FILED IN CASE NO. 2373 IN THE DISTRICT OF THE 17TH JUDICIAL DISTRICT
OF THE STATE OF CALIFORNIA, IN AND FOR THE COUNTY OF LOS ANGELES
AND ENTERED IN BOOK 4 PAGE 57 OF JUDGMENTS IN THE SUPERIOR
COURT OF SAID COUNTY, RECORDS OF LOS ANGELES, STATE OF CALIFORNIA.

COUNTY RECORDER'S STATEMENT:

FILED THIS ____ DAY OF _____, 2018, AT ____M. IN
BOOK _____ OF MAPS, AT PAGE _____, AT THE REQUEST OF
VH PROPERTY CORP.

COUNTY RECORDER
COUNTY OF LOS ANGELES

DEPUTY COUNTY RECORDER

OWNER'S STATEMENT

WE HEREBY STATE THAT WE ARE THE OWNERS OF OR ARE INTERESTED IN THE LANDS INCLUDED WITHIN THE
SUBDIVISION SHOWN ON THIS MAP WITHIN THE DISTINCTIVE BORDER LINES, AND WE CONSENT TO THE PREPARATION
AND RECORDATION OF SAID MAP AND SUBDIVISION.

WE HEREBY DEDICATE TO THE PUBLIC USE ALL STREETS, HIGHWAYS AND OTHER PUBLIC WAYS SHOWN ON SAID
MAP,

WE ALSO DEDICATE TO THE CITY OF RANCHO PALOS VERDES THE EASEMENTS FOR STORM DRAIN AND APPURTENANT
STRUCTURES AND INGRESS AND EGRESS PURPOSES SO DESIGNATED ON SAID MAP AND ALL USES INCIDENT
THERE TO, INCLUDING THE RIGHT TO MAKE CONNECTIONS THEREWITH FROM ANY ADJOINING PROPERTIES. IF ANY
PORTION OF SAID STREETS WITHIN OR ADJACENT TO THIS SUBDIVISION IS VACATED, SUCH VACATION TERMINATES TO
ABOVE DEDICATION AS TO THE PART VACATED, AND ALSO DEDICATE TO THE CITY OF RANCHO PALOS VERDES THE
EASEMENTS FOR SANITARY SEWER AND STORM DRAINS PURPOSES SO DESIGNATED ON SAID MAP AND ALL USES
INCIDENT THERETO, INCLUDING THE RIGHT TO MAKE CONNECTIONS THEREWITH FROM ANY ADJOINING PROPERTIES.

WHILE ALL OF PALOS VERDES DRIVE SOUTH WITHIN OR ADJACENT TO THIS SUBDIVISION REMAIN PUBLIC STREETS,
WE HEREBY ABANDON ALL RIGHTS OF DIRECT VEHICULAR INGRESS AND EGRESS FROM ABUTTING LOTS TO THE SAID
STREETS.

WE FURTHER STATE THAT WE KNOW OF NO EASEMENT OR STRUCTURE EXISTING WITHIN THE EASEMENTS HEREIN
OFFERED FOR DEDICATION TO THE PUBLIC, OTHER THAN PUBLICLY OWNED WATER LINES, SEWERS OR STORM
DRAINS, THAT WE WILL GRANT NO RIGHT OR INTEREST WITHIN THE BOUNDARIES OF SAID EASEMENT OFFERED TO
THE PUBLIC, EXCEPT WHERE SUCH RIGHT OR INTEREST IS EXPRESSLY MADE SUBJECT TO THE SAID EASEMENTS.

WE HEREBY RETAIN FOR PRIVATE USE PURPOSES LOT "J" FOR THE SOLE BENEFIT OF OURSELVES, SUCCESSORS,
ASSIGNEES AND LOT OWNERS WITHIN THIS TRACT.

BY: VHPS LLC, A DELAWARE LIMITED LIABILITY COMPANY
(OWNER)

BY: _____ BY: _____
PRESIDENT SECRETARY

BY: VH PROPERTY CORP., A DELAWARE CORPORATION
(OWNER)

BY: _____ BY: _____
PRESIDENT SECRETARY

NOTARY ACKNOWLEDGMENT:

A NOTARY PUBLIC OR OTHER OFFICER COMPLETING THIS CERTIFICATE VERIFIES ONLY THE IDENTITY OF THE
INDIVIDUAL WHO SIGNED THE DOCUMENT TO WHICH THIS CERTIFICATE IS ATTACHED, AND NOT THE
TRUTHFULNESS, ACCURACY OR VALIDITY OF THAT DOCUMENT.

STATE OF CALIFORNIA)
) SS
COUNTY OF ORANGE)
ON _____ BEFORE ME, _____, NOTARY PUBLIC,
PERSONALLY APPEARED

WHO PROVED TO ME ON THE BASIS OF SATISFACTORY EVIDENCE TO BE THE PERSON(S) WHOSE NAME(S) IS/ARE SUBSCRIBED TO THE WITHIN
INSTRUMENT AND ACKNOWLEDGED TO ME THAT HE/SHE/THEY EXECUTED THE SAME IN HIS/HER/THEIR AUTHORIZED CAPACITY(IES), AND THAT
BY HIS/HER/THEIR SIGNATURE(S) ON THE INSTRUMENT THE PERSON(S), OR THE ENTITY UPON BEHALF OF WHICH THE PERSON(S) ACTED,
EXECUTED THE INSTRUMENT.

I CERTIFY UNDER PENALTY OF PERJURY UNDER THE LAWS OF THE STATE OF CALIFORNIA THAT THE FOREGOING PARAGRAPH IS TRUE AND
CORRECT.

WITNESS MY HAND:

SIGNATURE _____ MY PRINCIPAL PLACE OF BUSINESS IS
NOTARY PUBLIC IN AND FOR SAID STATE IN _____ COUNTY.

(NAME PRINTED) MY COMMISSION EXPIRES: _____
MY COMMISSION No: _____

NOTARY ACKNOWLEDGMENT:

A NOTARY PUBLIC OR OTHER OFFICER COMPLETING THIS CERTIFICATE VERIFIES ONLY THE IDENTITY OF THE
INDIVIDUAL WHO SIGNED THE DOCUMENT TO WHICH THIS CERTIFICATE IS ATTACHED, AND NOT THE
TRUTHFULNESS, ACCURACY OR VALIDITY OF THAT DOCUMENT.

STATE OF CALIFORNIA)
) SS
COUNTY OF ORANGE)
ON _____ BEFORE ME, _____, NOTARY PUBLIC,
PERSONALLY APPEARED

WHO PROVED TO ME ON THE BASIS OF SATISFACTORY EVIDENCE TO BE THE PERSON(S) WHOSE NAME(S) IS/ARE SUBSCRIBED TO THE WITHIN
INSTRUMENT AND ACKNOWLEDGED TO ME THAT HE/SHE/THEY EXECUTED THE SAME IN HIS/HER/THEIR AUTHORIZED CAPACITY(IES), AND THAT
BY HIS/HER/THEIR SIGNATURE(S) ON THE INSTRUMENT THE PERSON(S), OR THE ENTITY UPON BEHALF OF WHICH THE PERSON(S) ACTED,
EXECUTED THE INSTRUMENT.

I CERTIFY UNDER PENALTY OF PERJURY UNDER THE LAWS OF THE STATE OF CALIFORNIA THAT THE FOREGOING PARAGRAPH IS TRUE AND
CORRECT.

WITNESS MY HAND:

SIGNATURE _____ MY PRINCIPAL PLACE OF BUSINESS IS
NOTARY PUBLIC IN AND FOR SAID STATE IN _____ COUNTY.


(NAME PRINTED) MY COMMISSION EXPIRES: _____
MY COMMISSION No: _____

SURVEYOR'S STATEMENT

THIS MAP WAS PREPARED BY ME OR UNDER MY DIRECTION AND IS BASED UPON A FIELD SURVEY IN
CONFORMANCE WITH THE REQUIREMENTS OF THE SUBDIVISION MAP ACT AND LOCAL ORDINANCES AT THE REQUEST
OF VH PROPERTY CORP, IN JULY, 2015 AND THAT SAID SURVEY IS TRUE AND COMPLETE AS SHOWN. I HEREBY
STATE THAT ALL MONUMENTS ARE OF THE CHARACTER AND OCCUPY THE POSITIONS INDICATED, OR THAT THEY
WILL BE SET IN SUCH POSITIONS WITHIN 90 DAYS AFTER ACCEPTANCE OF IMPROVEMENTS; AND THAT SAID
MONUMENTS ARE OR WILL BE SUFFICIENT TO ENABLE THE SURVEY TO BE RETRACED. I HEREBY STATE THAT THIS
FINAL MAP SUBSTANTIALLY CONFORMS TO THE APPROVED OR CONDITIONALLY APPROVED TENTATIVE MAP.

SELIM R. SAWAYA
L.S. NO. 9143

DATE:

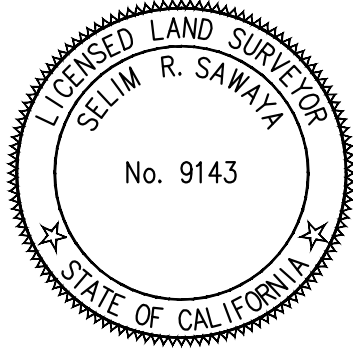

BASIS OF BEARINGS

THE BEARINGS SHOWN HEREON ARE BASED ON THE BEARING OF NORTH 80° 59' 29" WEST
OF THE CENTERLINE OF PALOS VERDES DRIVE SOUTH AS SHOWN ON MAP FILED IN BOOK 156
PAGES 22 TO 25 INCLUSIVE, OF RECORDS OF SURVEY, RECORDS OF THE COUNTY OF LOS
ANGELES, STATE OF CALIFORNIA.

CITY TREASURER'S CERTIFICATE

I HEREBY CERTIFY THAT ALL SPECIAL ASSESSMENTS LEVIED UNDER THE JURISDICTION OF THE
CITY OF RANCHO PALOS VERDES, TO WHICH THE LAND INCLUDED IN THE WITHIN SUBDIVISION
OR ANY PART THEREOF IS SUBJECT, AND WHICH MAY BE PAID IN FULL HAVE BEEN PAID IN
FULL

CITY TREASURER OF THE
CITY OF RANCHO PALOS VERDES

DATE: _____

CITY CLERK'S CERTIFICATE:

STATE OF CALIFORNIA
COUNTY OF LOS ANGELES
CITY OF RANCHO PALOS VERDES

I HEREBY CERTIFY THAT THE CITY COUNCIL OF THE CITY OF RANCHO PALOS VERDES, BY
MOTION, AT ITS SESSION ON THE _____ DAY OF SEPTEMBER 2018 APPROVED THE
ANNEXED MAP AND ACCEPTED ON BEHALF OF THE PUBLIC THE OFFER OF DEDICATION FOR
ALL STREETS, HIGHWAYS AND OTHER PUBLIC WAYS,

THE EASEMENTS FOR STORM DRAINS AND SANITARY SEWERS AND OTHER EASEMENTS AS
SHOWN ON SAID MAP, AS DEDICATED,

THE OFFER OF DEDICATION FOR ABANDONMENT OF THE RIGHTS OF INGRESS AND EGRESS
BE AND THE SAME IS HEREBY ACCEPTED ON BEHALF OF THE PUBLIC.

CITY CLERK OF THE CITY
OF RANCHO PALOS VERDES

DATE: _____

CITY ENGINEER'S CERTIFICATE

I HEREBY STATE THAT I HAVE EXAMINED THIS MAP; THAT IT CONFORMS SUBSTANTIALLY TO
THE TENTATIVE MAP AND ANY APPROVED ALTERATIONS THEREOF; THAT ALL PROVISIONS OF
THE STATE SUBDIVISION LAWS AND SUBDIVISION ORDINANCES OF THE CITY OF RANCHO
PALOS VERDES APPLICABLE AT THE TIME OF APPROVAL OF THE TENTATIVE MAP HAVE BEEN
COMPLIED WITH. THAT ALL PROVISIONS OF THE SUBDIVISION MAP ACT SECTION 66442(a)(1),
(2) AND (3) HAVE BEEN COMPLIED WITH.

BY: _____ DATE _____
CITY ENGINEER, CITY OF RANCHO PALOS VERDES
EXP.

CITY SURVEYOR'S CERTIFICATE

I HEREBY CERTIFY THAT I HAVE EXAMINED THIS MAP; THAT IT COMPLIES WITH ALL
PROVISIONS OF THE STATE LAW APPLICABLE AT THE TIME OF APPROVAL OF THE TENTATIVE
MAP; AND THAT I AM SATISFIED THAT THIS MAP IS TECHNICALLY CORRECT.

DATED: _____

BY: _____
DAVID O. KNELL, P.L.S. 5301
CITY SURVEYOR – CITY OF RANCHO PALOS VERDES

NOTE: SEE SHEET 2 FOR SIGNATURE OMISSIONS

TRACT NO. 50666

IN THE CITY OF RANCHO PALOS VERDES
COUNTY OF LOS ANGELES, STATE OF CALIFORNIA
SAWAYA ENGINEERING CONSULTANTS, INC.

SIGNATURE OMISSIONS:

IN ACCORDANCE WITH THE PROVISIONS OF SECTION 66436(g)3A(I-VIII) OF THE SUBDIVISION MAP ACT, THE FOLLOWING SIGNATURES HAVE BEEN OMITTED.

THE COUNTY OF LOS ANGELES SANITATION DISTRICT NO. 5, EASEMENT HOLDER FOR SANITARY SEWER PURPOSES AS PER DEEDS RECORDED IN BOOK 54129 PAGE 322 , OF OFFICIAL RECORDS.

THE CITY OF RANCHO PALOS VERDES, A CALIFORNIA MUNICIPAL CORPORATION, AS EASEMENT HOLDER PURSUANT TO THE IRREVOCABLE OFFER TO DEDICATE PUBLIC TRAIL EASEMENT AND DECLARATION OF RESTRICTIONS RECORDED ON DECEMBER 19, 1997 AS INSTRUMENT NUMBER 97-1999962 OF THE OFFICIAL RECORDS, AS AMENDED, AND THE CERTIFICATE OF ACCEPTANCE RECORDED ON AUGUST ____ , 2018 AS INSTRUMENT NUMBER _____ OF THE OFFICIAL RECORDS. THE EASEMENTS CREATED THEREBY CANNOT BE TRANSFERRED, AMENDED OR MODIFIED WITHOUT COASTAL COMMISSION APPROVAL.

THE CITY OF RANCHO PALOS VERDES, A MUNICIPAL CORPORATION, EASEMENT HOLDERS AS PER DEEDS RECORDED IN BOOK D-6830 PAGES 343 AND 354, OF OFFICIAL RECORDS.

THE STATE OF CALIFORNIA , INTEREST HOLDER BY IRREVOCABLE OFFER TO DEDICATE RECORDED DECEMBER 19, 1997 AS INSTRUMENT NOS. 97-1999961 AS AMENDED BY INSTRUMENT RECORDED OCTOBER 17, 2000 AS INSTRUMENT NO 00-1613039 AND BY IRREVOCABLE OFFER TO DEDICATE RECORDED DECEMBER 19, 1997 AS INSTRUMENT NO. 97-1999962 AS AMENDED BY INSTRUMENT RECORDED OCTOBER 17, 2000 AS INSTRUMENT NO. 00-1613038, ALL OF OFFICIAL RECORDS

THE CITY OF RANCHO PALOS VERDES, A CALIFORNIA MUNICIPAL CORPORATION, AS FEE TITLE OWNER PURSUANT TO THE IRREVOCABLE OFFER TO DEDICATE FEE TITLE RECORDED ON DECEMBER 19, 1997 AS INSTRUMENT NUMBER 97-1999961 OF THE OFFICIAL RECORDS, AS AMENDED, AND THE CERTIFICATE OF ACCEPTANCE RECORDED ON AUGUST ____ , 2018 AS INSTRUMENT NUMBER _____ OF THE OFFICIAL RECORDS. THE RESTRICTIONS CREATED THEREBY CANNOT BE AMENDED OR MODIFIED WITHOUT COASTAL COMMISSION APPROVAL.

THE PALOS VERDES PENINSULA LAND CONSERVANCY, HOLDER OF CONSERVATION EASEMENT RECORDED DECEMBER 26, 2014 AS DOCUMENT NO. 2014-1407900 OF OFFICIAL RECORDS.

IN ACCORDANCE WITH THE PROVISIONS OF SECTION 66436(g)3B OF THE SUBDIVISION MAP ACT, THE FOLLOWING SIGNATURES HAVE BEEN OMITTED SINCE THE PRESENT OWNERSHIP OF SAID EASEMENTS ARE IMPRACTICAL TO DETERMINE.

THE PALOS VERDES PROPERTIES, A PARTNERSHIP, SUCCESSORS OR ASSIGNEES, EASEMENT HOLDERS BY DEEDS RECORDED IN BOOK 51769 PAGE 241 AND IN BOOK 52202 PAGE 21, BOTH OF OFFICIAL RECORDS.

THE SIGNATURE OF PRIVATE EASEMENT HOLDERS WITHIN PUBLIC STREET CREATED BY DEEDS RECORDED IN BOOK D-6830 PAGES 343 AND 354, OF OFFICIAL RECORDS.

I HEREBY CERTIFY THAT SECURITY IN THE AMOUNT OF \$ _____ HAS BEEN FILED WITH THE EXECUTIVE OFFICER, BOARD OF SUPERVISORS OF THE COUNTY OF LOS ANGELES AS SECURITY FOR THE PAYMENT OF TAXES AND SPECIAL ASSESSMENTS COLLECTED AS TAXES ON THE LAND SHOWN ON MAP OF TRACT MAP NO. 50666 AS REQUIRED BY LAW.

EXECUTIVE OFFICER, BOARD OF SUPERVISORS OF THE COUNTY OF LOS ANGELES, STATE OF CALIFORNIA

BY: _____ DATE _____
DEPUTY

I HEREBY CERTIFY THAT ALL CERTIFICATES HAVE BEEN FILED AND DEPOSITS HAVE BEEN MADE THAT ARE REQUIRED UNDER THE PROVISION OF SECTION 66492 AND 66493 OF THE SUBDIVISION MAP ACT.

EXECUTIVE OFFICER, BOARD OF SUPERVISORS OF THE COUNTY OF LOS ANGELES, STATE OF CALIFORNIA

BY: _____ DATE _____
DEPUTY

SCALE: 1" = 200'

VESTING

TRACT NO. 50666

IN THE CITY OF RANCHO PALOS VERDES
COUNTY OF LOS ANGELES, STATE OF CALIFORNIA
SAWAYA ENGINEERING CONSULTANTS, INC.

SHEET 3 OF 18 SHEETS

INDICATES THE BOUNDARY OF THE LAND
BEING SUBDIVIDED BY THIS MAP

TRACT NO. 50666 IS RESTRICTED PURSUANT TO COASTAL
COMMISSION PERMIT NO. A-5-RPV-93-005, AS AMENDED, AND
THE DEED RESTRICTIONS RECORDED ON DECEMBER 19, 1997 AS
INSTRUMENT NUMBERS 97-1999963, 97-1999964 AND
97-1999965 OF THE OFFICIAL RECORDS, EACH AS AMENDED. THE
RESTRICTIONS CREATED THEREBY CANNOT BE AMENDED OR
MODIFIED WITHOUT COASTAL COMMISSION APPROVAL.

TRACT NO. 22837
M.B. 603/66-69

RECORDED DOCUMENTS FOR LOT LINE ADJUSTMENTS			
LLA-10	CERTIFICATE OF COMPLIANCE	2018-	O.R. - 08- -2018
LLA-22	CERTIFICATE OF COMPLIANCE	2018-	O.R. - 08- -2018
LLA-28	CERTIFICATE OF COMPLIANCE	2018-	O.R. - 08- -2018


LETTERED LOT DESIGNATIONS:

LOT "A", "H"
AND "K"
ARE RESTRICTED TO PUBLIC ACCESS, PUBLIC RECREATION AND
PARKS PURPOSES PURSUANT TO COASTAL COMMISSION PERMIT NO.
A-5-RPV-93-005, AS AMENDED, THE IRREVOCABLE OFFER TO
DEDICATE FEE TITLE, AS AMENDED, AND THE CERTIFICATE OF
ACCEPTANCE THEREOF RECORDED IN THE OFFICIAL RECORDS OF THE
LOS ANGELES COUNTY AS INSTRUMENT NO. _____

LOT "B", "C"
AND "D"
ARE RESTRICTED TO PUBLIC ACCESS, PUBLIC RECREATION AND OPEN
SPACE FOR HABITAT, MANAGED FIRE BREAK, AND FLOOD CONTROL
PURPOSES PURSUANT TO COASTAL COMMISSION PERMIT NO.
A-5-RPV-93-005, AS AMENDED, THE IRREVOCABLE OFFER TO
DEDICATE FEE TITLE, AS AMENDED, AND THE CERTIFICATE OF
ACCEPTANCE THEREOF RECORDED IN THE OFFICIAL RECORDS OF THE
LOS ANGELES COUNTY AS INSTRUMENT NO. _____

LOT "E", "F"
"G" AND "I"
ARE RESTRICTED TO PUBLIC ACCESS, PUBLIC RECREATION, HABITAT
ENHANCEMENT AND PASSIVE RECREATION PURPOSES PURSUANT TO
COASTAL COMMISSION PERMIT NO. A-5-RPV-93-005, AS AMENDED,
THE IRREVOCABLE OFFER TO DEDICATE FEE TITLE, AS AMENDED, AND
THE CERTIFICATE OF ACCEPTANCE THEREOF RECORDED IN THE
OFFICIAL RECORDS OF THE LOS ANGELES COUNTY AS INSTRUMENT
NO. _____

LOT "L"
IS RESTRICTED TO PUBLIC ACCESS AND PUBLIC STREET PARKING
PURPOSES,

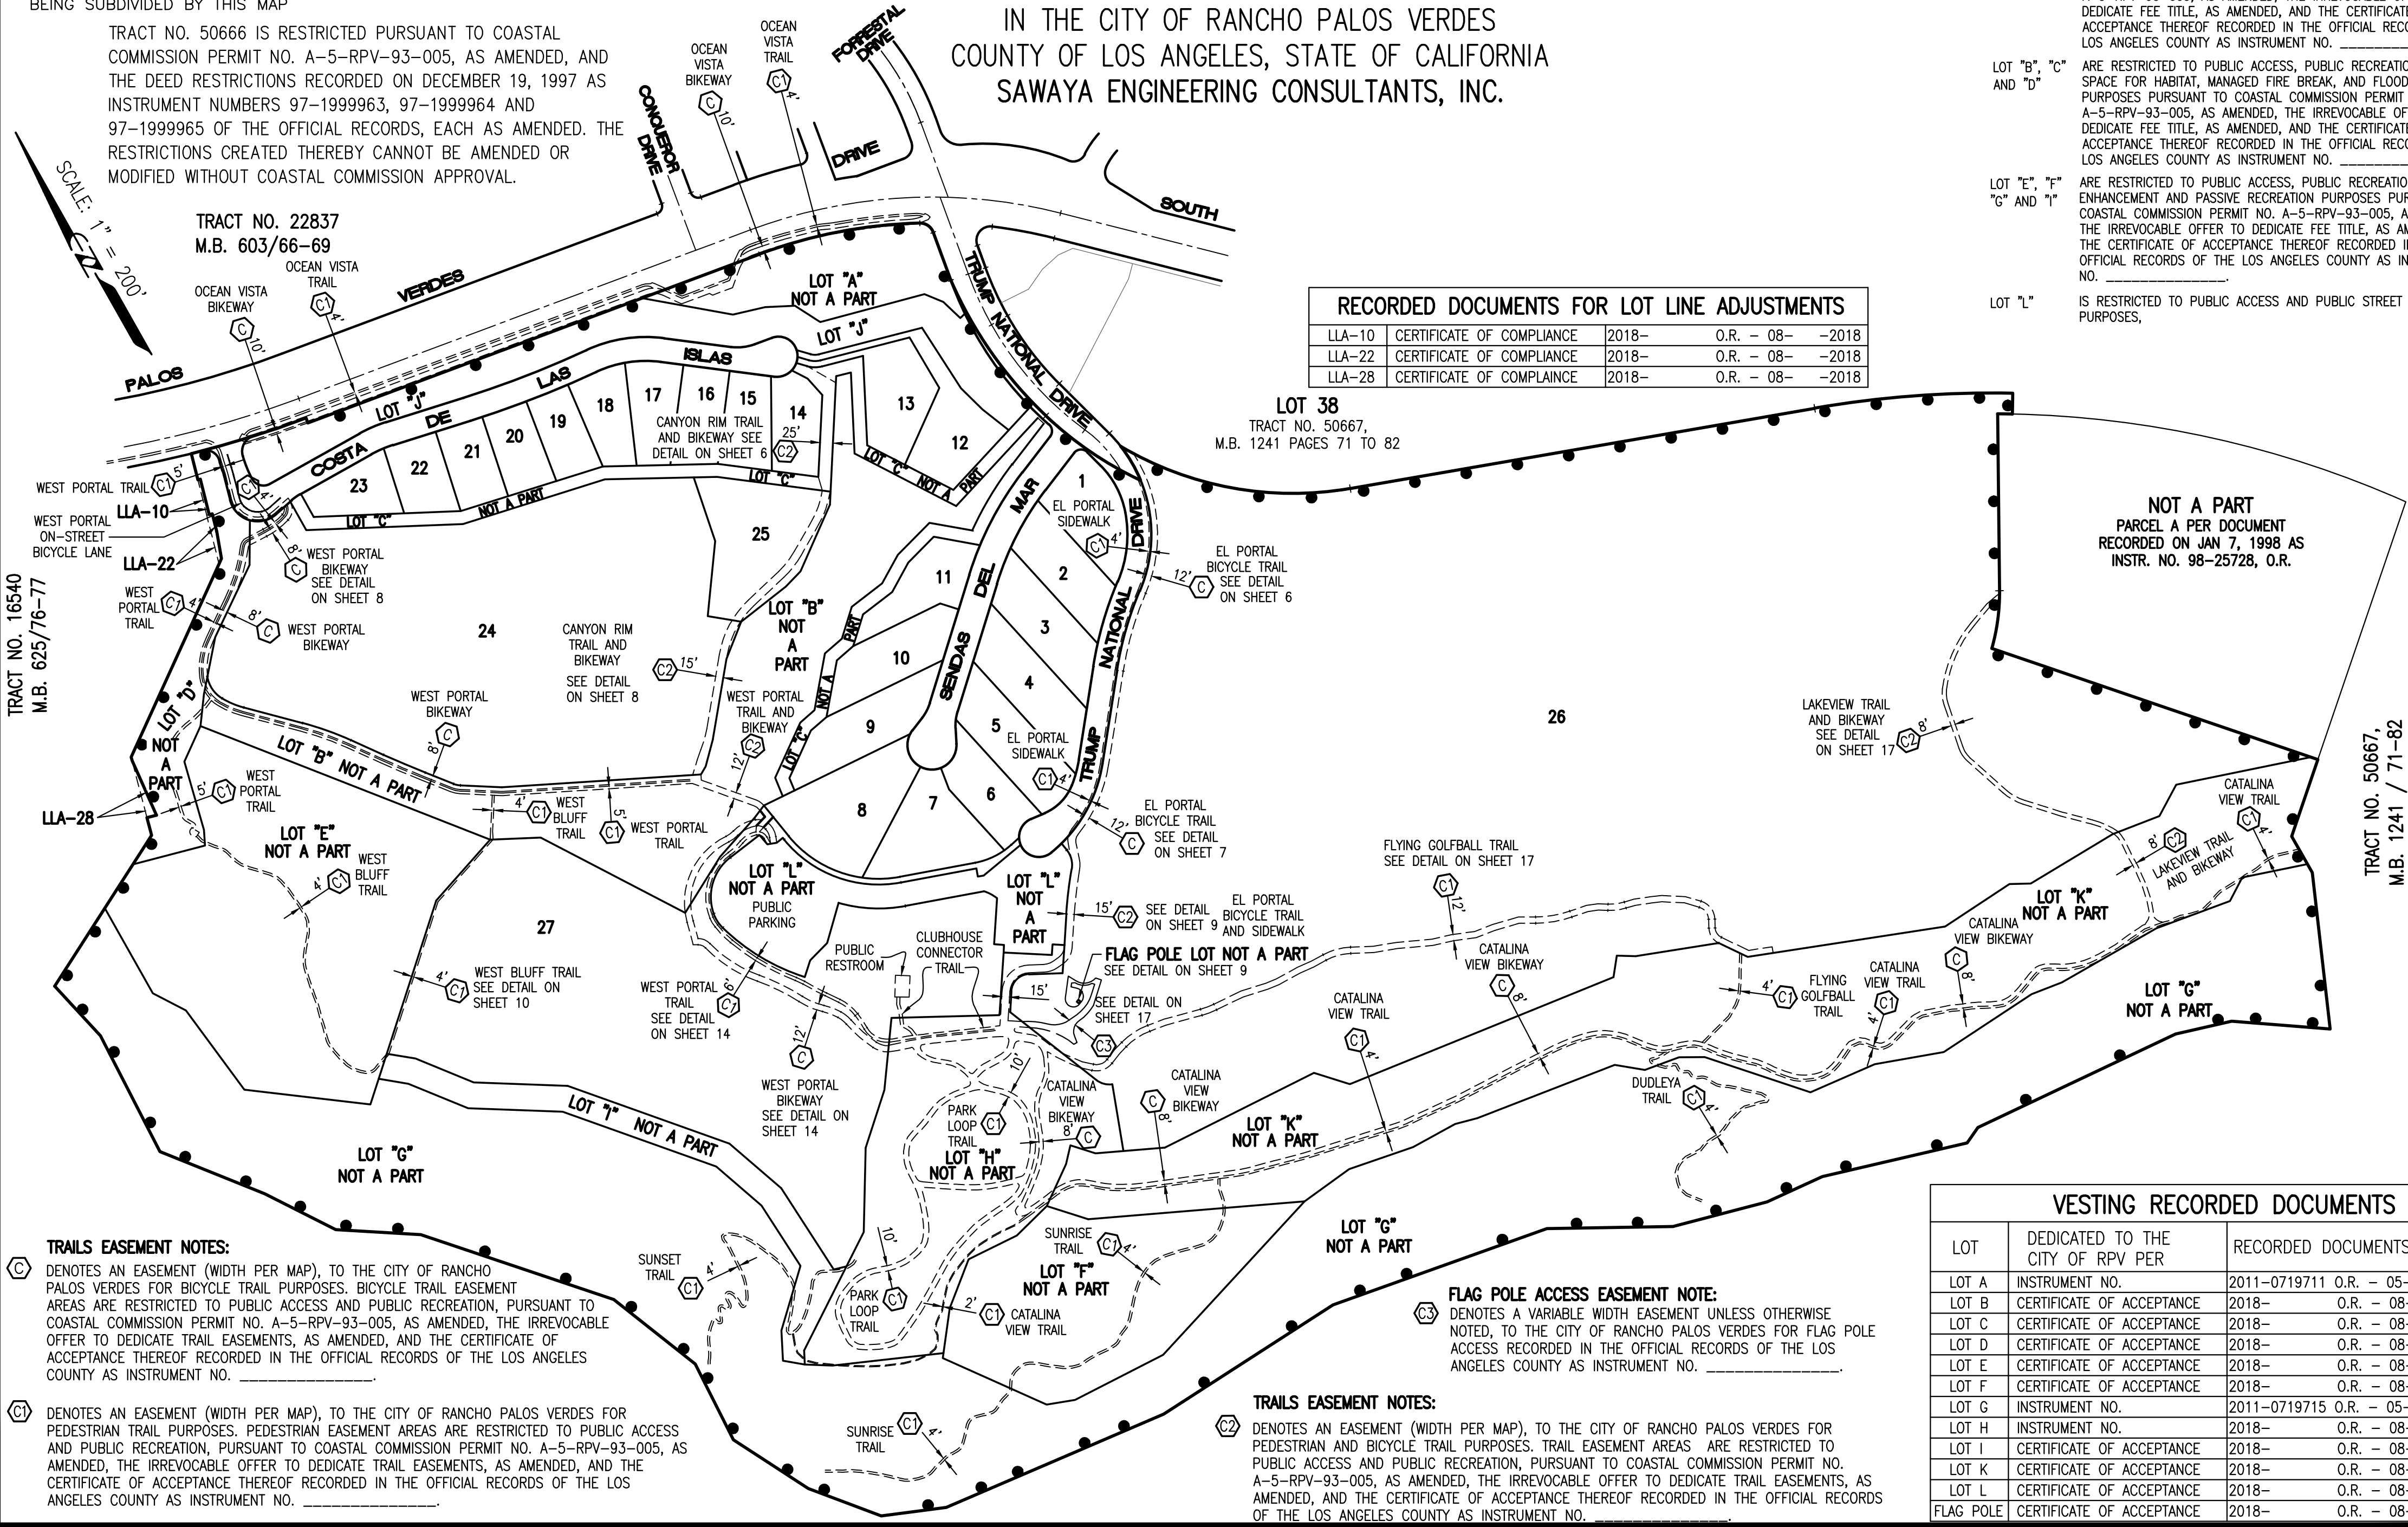

NOT A PART
PARCEL A PER DOCUMENT
RECORDED ON JAN 7, 1998 AS
INSTR. NO. 98-25728, O.R.

TRAILS EASEMENT NOTES:

Ⓢ DENOTES AN EASEMENT (WIDTH PER MAP), TO THE CITY OF RANCHO
PALOS VERDES FOR BICYCLE TRAIL PURPOSES. BICYCLE TRAIL EASEMENT
AREAS ARE RESTRICTED TO PUBLIC ACCESS AND PUBLIC RECREATION, PURSUANT TO
COASTAL COMMISSION PERMIT NO. A-5-RPV-93-005, AS AMENDED, THE IRREVOCABLE
OFFER TO DEDICATE TRAIL EASEMENTS, AS AMENDED, AND THE CERTIFICATE OF
ACCEPTANCE THEREOF RECORDED IN THE OFFICIAL RECORDS OF THE LOS ANGELES
COUNTY AS INSTRUMENT NO. _____

Ⓢ DENOTES AN EASEMENT (WIDTH PER MAP), TO THE CITY OF RANCHO PALOS VERDES FOR
PEDESTRIAN TRAIL PURPOSES. PEDESTRIAN EASEMENT AREAS ARE RESTRICTED TO PUBLIC ACCESS
AND PUBLIC RECREATION, PURSUANT TO COASTAL COMMISSION PERMIT NO. A-5-RPV-93-005, AS
AMENDED, THE IRREVOCABLE OFFER TO DEDICATE TRAIL EASEMENTS, AS AMENDED, AND THE
CERTIFICATE OF ACCEPTANCE THEREOF RECORDED IN THE OFFICIAL RECORDS OF THE LOS
ANGELES COUNTY AS INSTRUMENT NO. _____

FLAG POLE ACCESS EASEMENT NOTE:

Ⓢ DENOTES A VARIABLE WIDTH EASEMENT UNLESS OTHERWISE
NOTED, TO THE CITY OF RANCHO PALOS VERDES FOR FLAG POLE
ACCESS RECORDED IN THE OFFICIAL RECORDS OF THE LOS
ANGELES COUNTY AS INSTRUMENT NO. _____

TRAILS EASEMENT NOTES:

Ⓢ DENOTES AN EASEMENT (WIDTH PER MAP), TO THE CITY OF RANCHO PALOS VERDES FOR
PEDESTRIAN AND BICYCLE TRAIL PURPOSES. TRAIL EASEMENT AREAS ARE RESTRICTED TO
PUBLIC ACCESS AND PUBLIC RECREATION, PURSUANT TO COASTAL COMMISSION PERMIT NO.
A-5-RPV-93-005, AS AMENDED, THE IRREVOCABLE OFFER TO DEDICATE TRAIL EASEMENTS, AS
AMENDED, AND THE CERTIFICATE OF ACCEPTANCE THEREOF RECORDED IN THE OFFICIAL RECORDS
OF THE LOS ANGELES COUNTY AS INSTRUMENT NO. _____

VESTING RECORDED DOCUMENTS		
LOT	DEDICATED TO THE CITY OF RPV PER	RECORDED DOCUMENTS
LOT A	INSTRUMENT NO.	2011-0719711 O.R. - 05- 23-2011
LOT B	CERTIFICATE OF ACCEPTANCE	2018- O.R. - 08- -2018
LOT C	CERTIFICATE OF ACCEPTANCE	2018- O.R. - 08- -2018
LOT D	CERTIFICATE OF ACCEPTANCE	2018- O.R. - 08- -2018
LOT E	CERTIFICATE OF ACCEPTANCE	2018- O.R. - 08- -2018
LOT F	CERTIFICATE OF ACCEPTANCE	2018- O.R. - 08- -2018
LOT G	INSTRUMENT NO.	2011-0719715 O.R. - 05- 23-2011
LOT H	INSTRUMENT NO.	2018- O.R. - 08- -2018
LOT I	CERTIFICATE OF ACCEPTANCE	2018- O.R. - 08- -2018
LOT K	CERTIFICATE OF ACCEPTANCE	2018- O.R. - 08- -2018
LOT L	CERTIFICATE OF ACCEPTANCE	2018- O.R. - 08- -2018
FLAG POLE	CERTIFICATE OF ACCEPTANCE	2018- O.R. - 08- -2018

SCALE: 1" = 200'


INDICATES THE BOUNDARY OF THE LAND
BEING SUBDIVIDED BY THIS MAP

VESTING TRACT NO. 50666

IN THE CITY OF RANCHO PALOS VERDES
COUNTY OF LOS ANGELES, STATE OF CALIFORNIA
SAWAYA ENGINEERING CONSULTANTS, INC.
BOUNDARY SURVEY

SHEET 4 OF 18 SHEETS

- (A) FD S & T, 2" DOWN, TAG ILLEGIBLE, ACCEPTED AS EC OF 1929.00' RADIUS CURVE, PER TRACT 22837 MB 603/66-69
- (B) FD S & T, LS xxxx, FLUSH, IN LIEU OF S & T TAGGED LS 2427, ACCEPTED AS CL INTERSECTION OF PALOS VERDES DRIVE SOUTH AND CONQUEROR DRIVE, PER TRACT 22837 MB 603/66-69
- (C) FD S & T, 2" DOWN, TAG ILLEGIBLE, ACCEPTED AS BC OF 1021.00' RADIUS CURVE, PER TRACT 22837 MB 603/66-69
- (D) FD S & W, TAGGED RCE 13095, FLUSH, IN LIEU OF 1" I.P. PER TRACT NO. 26414, MB 677/72-74, ACCEPTED AS P.I.
- (E) FD S & W, TAGGED RCE 13095, FLUSH, IN LIEU OF S & T PER TRACT NO. 26414, MB 677/72-74, ACCEPTED AS POINT IN CL OF FORRESTAL DRIVE.
- (F) FD 2" IP DN 8" PER TRACT NO. 16540, MB 625/76-77, S 15°29'48" W 0.39'
- (X) SEARCHED FOR, NOTHING FOUND
- (I) DENOTES 2" I.P. (LS 9143) TO BE SET, FLUSH WITH SURFACE AFTER CONSTRUCTION OF IMPROVEMENTS.

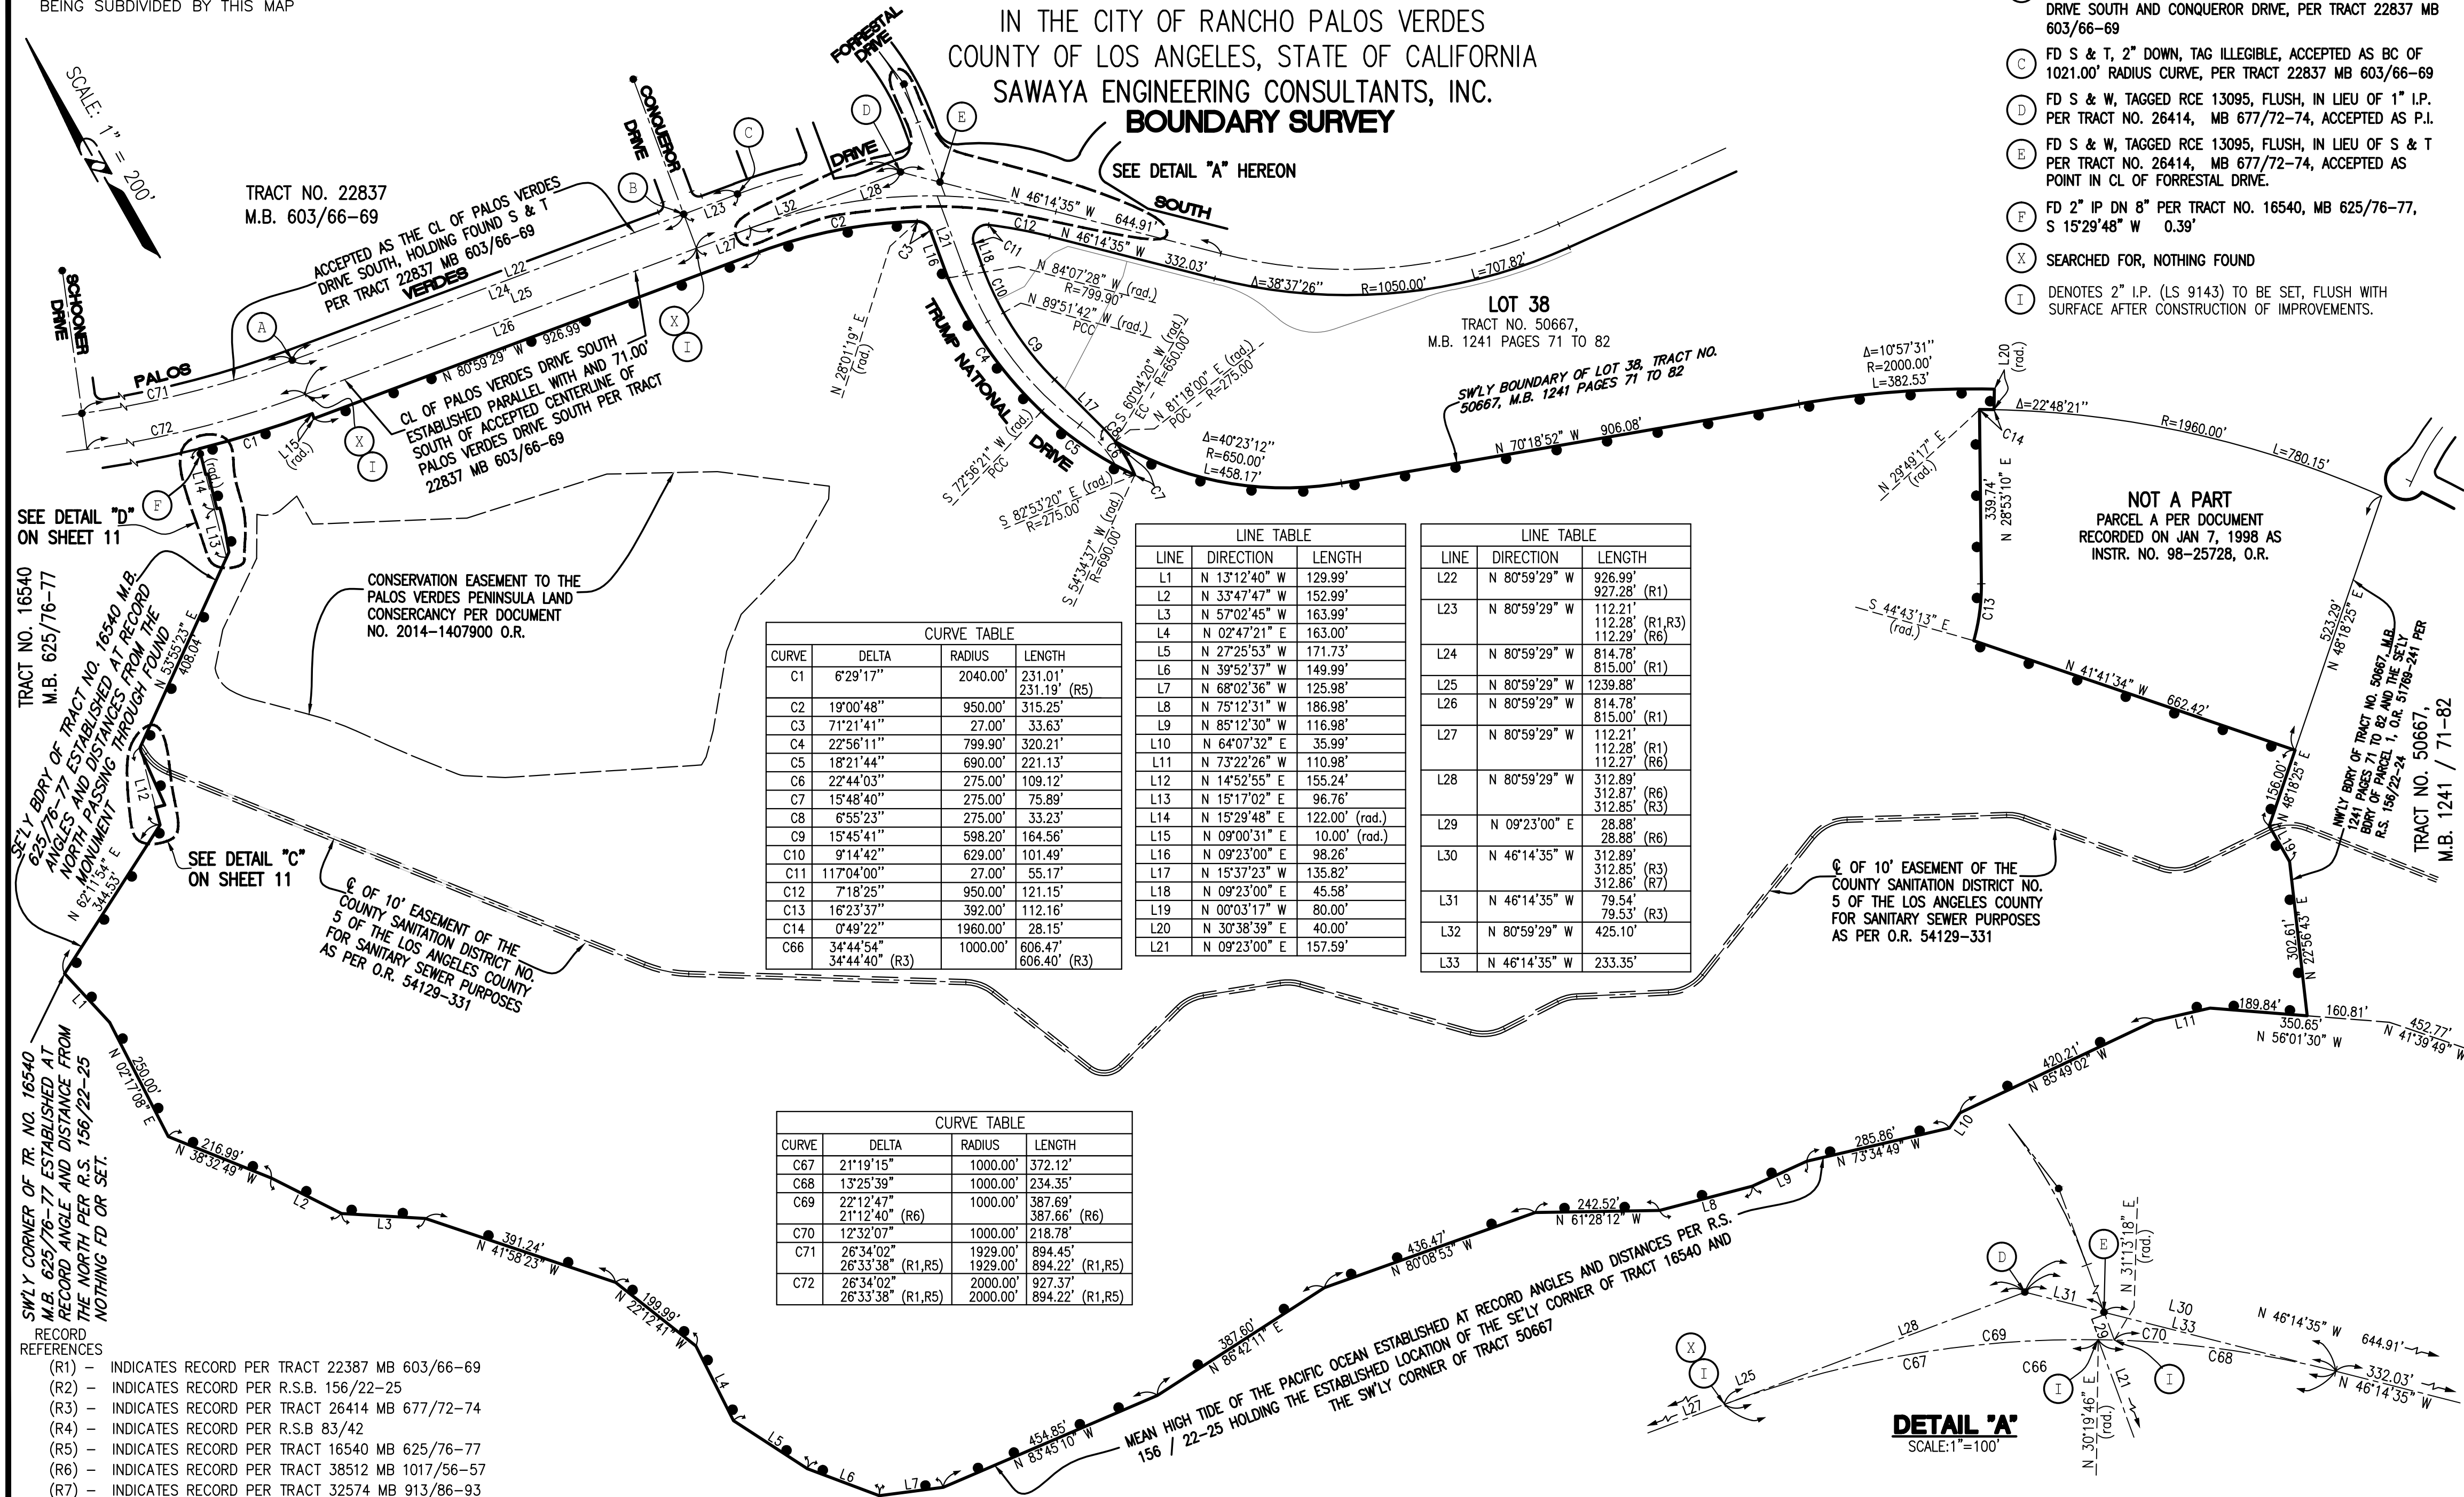

SCALE: 1" = 60'

VESTING

SHEET 5 OF 18 SHEETS


TRACT NO. 50666

IN THE CITY OF RANCHO PALOS VERDES
COUNTY OF LOS ANGELES, STATE OF CALIFORNIA
SAWAYA ENGINEERING CONSULTANTS, INC.

TRACT NO. 22837
M.B. 603/66-69

EASEMENT NOTES
DENOTES A VARIABLE WIDTH EASEMENT TO THE CITY OF RANCHO PALOS VERDES FOR STORM DRAIN PURPOSES UNLESS OTHERWISE NOTED ON MAP.


FOR TRAILS EASEMENT NOTES C, C1 AND C2 - SEE SHEET 4

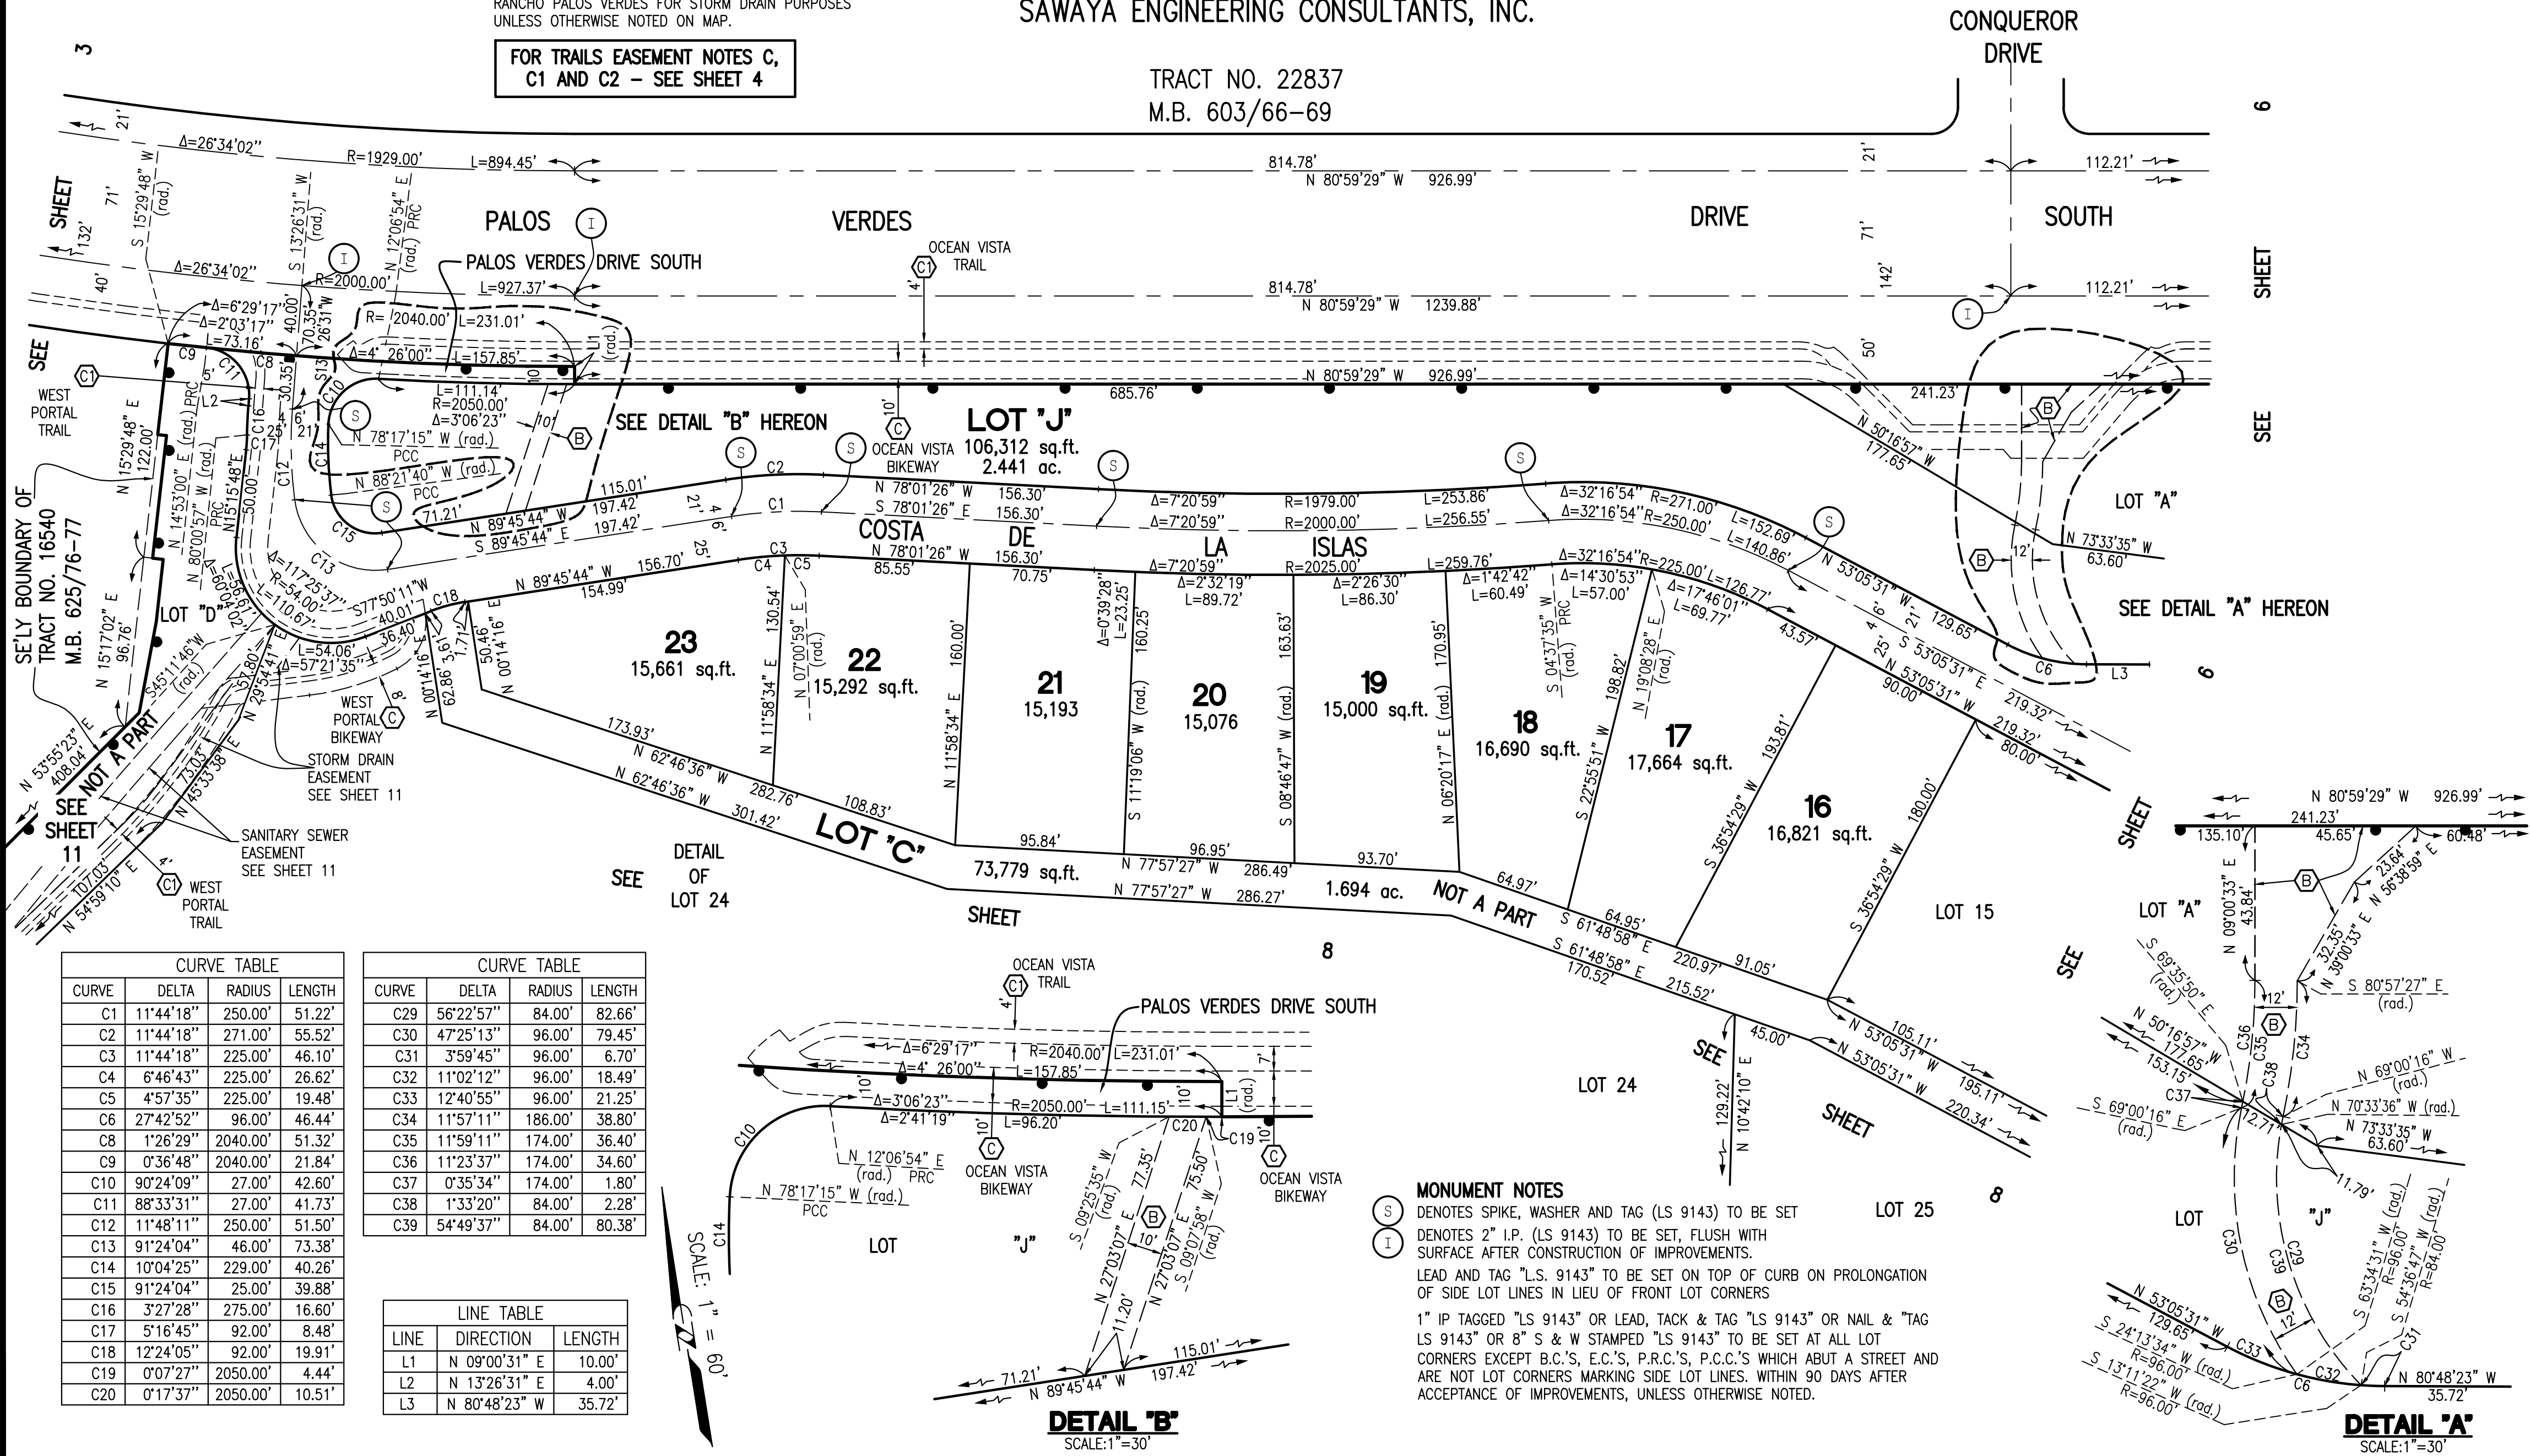


CURVE TABLE			
CURVE	DELTA	RADIUS	LENGTH
C1	11°44'18"	250.00'	51.22'
C2	11°44'18"	271.00'	55.52'
C3	11°44'18"	225.00'	46.10'
C4	6°46'43"	225.00'	26.62'
C5	4°57'35"	225.00'	19.48'
C6	27°42'52"	96.00'	46.44'
C8	1°26'29"	2040.00'	51.32'
C9	0°36'48"	2040.00'	21.84'
C10	90°24'09"	27.00'	42.60'
C11	88°33'31"	27.00'	41.73'
C12	11°48'11"	250.00'	51.50'
C13	91°24'04"	46.00'	73.38'
C14	10°04'25"	229.00'	40.26'
C15	91°24'04"	25.00'	39.88'
C16	3°27'28"	275.00'	16.60'
C17	5°16'45"	92.00'	8.48'
C18	12°24'05"	92.00'	19.91'
C19	0°07'27"	2050.00'	4.44'
C20	0°17'37"	2050.00'	10.51'

CURVE TABLE			
CURVE	DELTA	RADIUS	LENGTH
C29	56°22'57"	84.00'	82.66'
C30	47°25'13"	96.00'	79.45'
C31	3°59'45"	96.00'	6.70'
C32	11°02'12"	96.00'	18.49'
C33	12°40'55"	96.00'	21.25'
C34	11°57'11"	186.00'	38.80'
C35	11°59'11"	174.00'	36.40'
C36	11°23'37"	174.00'	34.60'
C37	0°35'34"	174.00'	1.80'
C38	1°33'20"	84.00'	2.28'
C39	54°49'37"	84.00'	80.38'

LINE TABLE		
LINE	DIRECTION	LENGTH
L1	N 09°00'31" E	10.00'
L2	N 13°26'31" E	4.00'
L3	N 80°48'23" W	35.72'

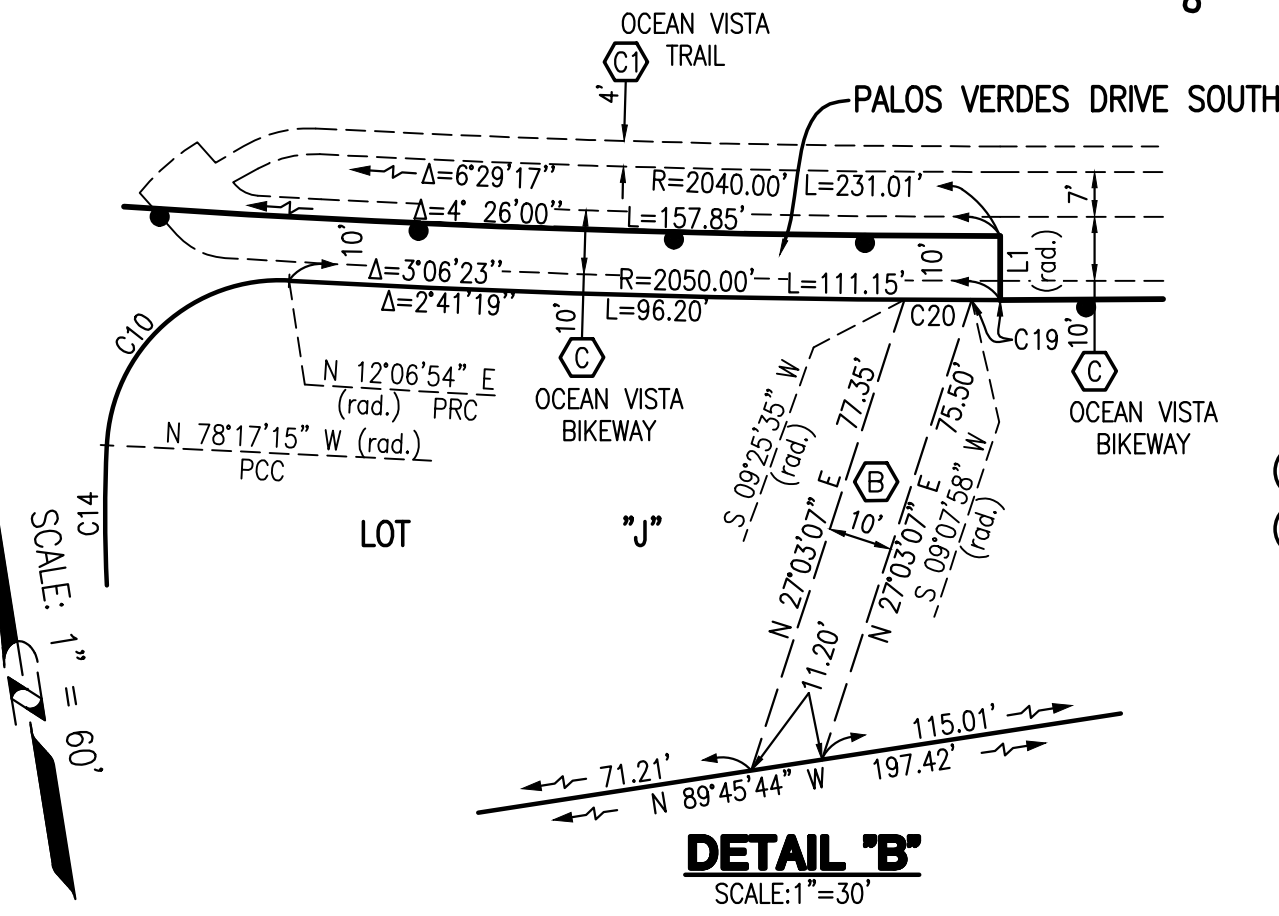


MONUMENT NOTES
DENOTES SPIKE, WASHER AND TAG (LS 9143) TO BE SET
DENOTES 2" I.P. (LS 9143) TO BE SET, FLUSH WITH SURFACE AFTER CONSTRUCTION OF IMPROVEMENTS.
LEAD AND TAG "LS. 9143" TO BE SET ON TOP OF CURB ON PROLONGATION OF SIDE LOT LINES IN LIEU OF FRONT LOT CORNERS
1" IP TAGGED "LS 9143" OR LEAD, TACK & TAG "LS 9143" OR NAIL & "TAG LS 9143" OR 8" S & W STAMPED "LS 9143" TO BE SET AT ALL LOT CORNERS EXCEPT B.C.'S, E.C.'S, P.R.C.'S, P.C.C.'S WHICH ABOUT A STREET AND ARE NOT LOT CORNERS MARKING SIDE LOT LINES. WITHIN 90 DAYS AFTER ACCEPTANCE OF IMPROVEMENTS, UNLESS OTHERWISE NOTED.

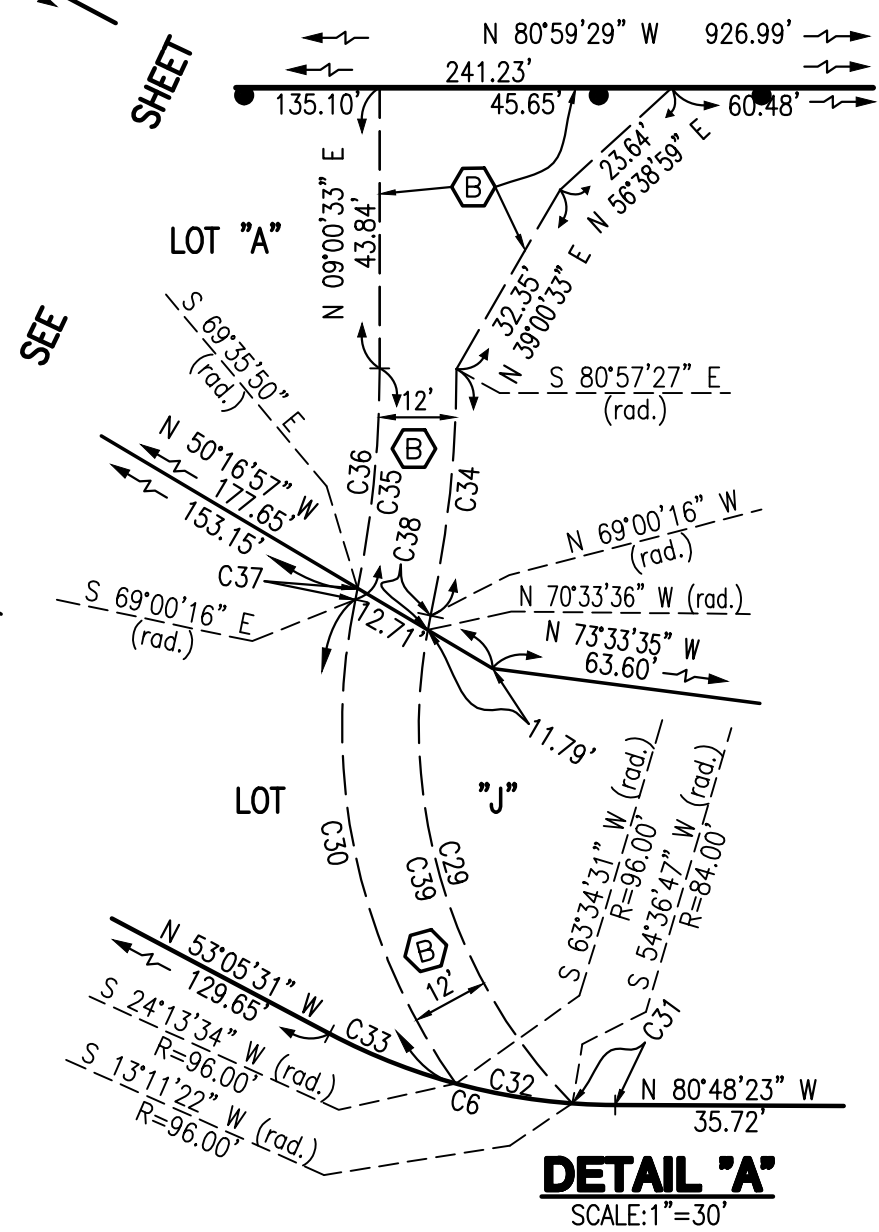

INDICATES THE BOUNDARY OF THE LAND
BEING SUBDIVIDED BY THIS MAP

TRACT NO. 50666

IN THE CITY OF RANCHO PALOS VERDES
COUNTY OF LOS ANGELES, STATE OF CALIFORNIA
SAWAYA ENGINEERING CONSULTANTS, INC.

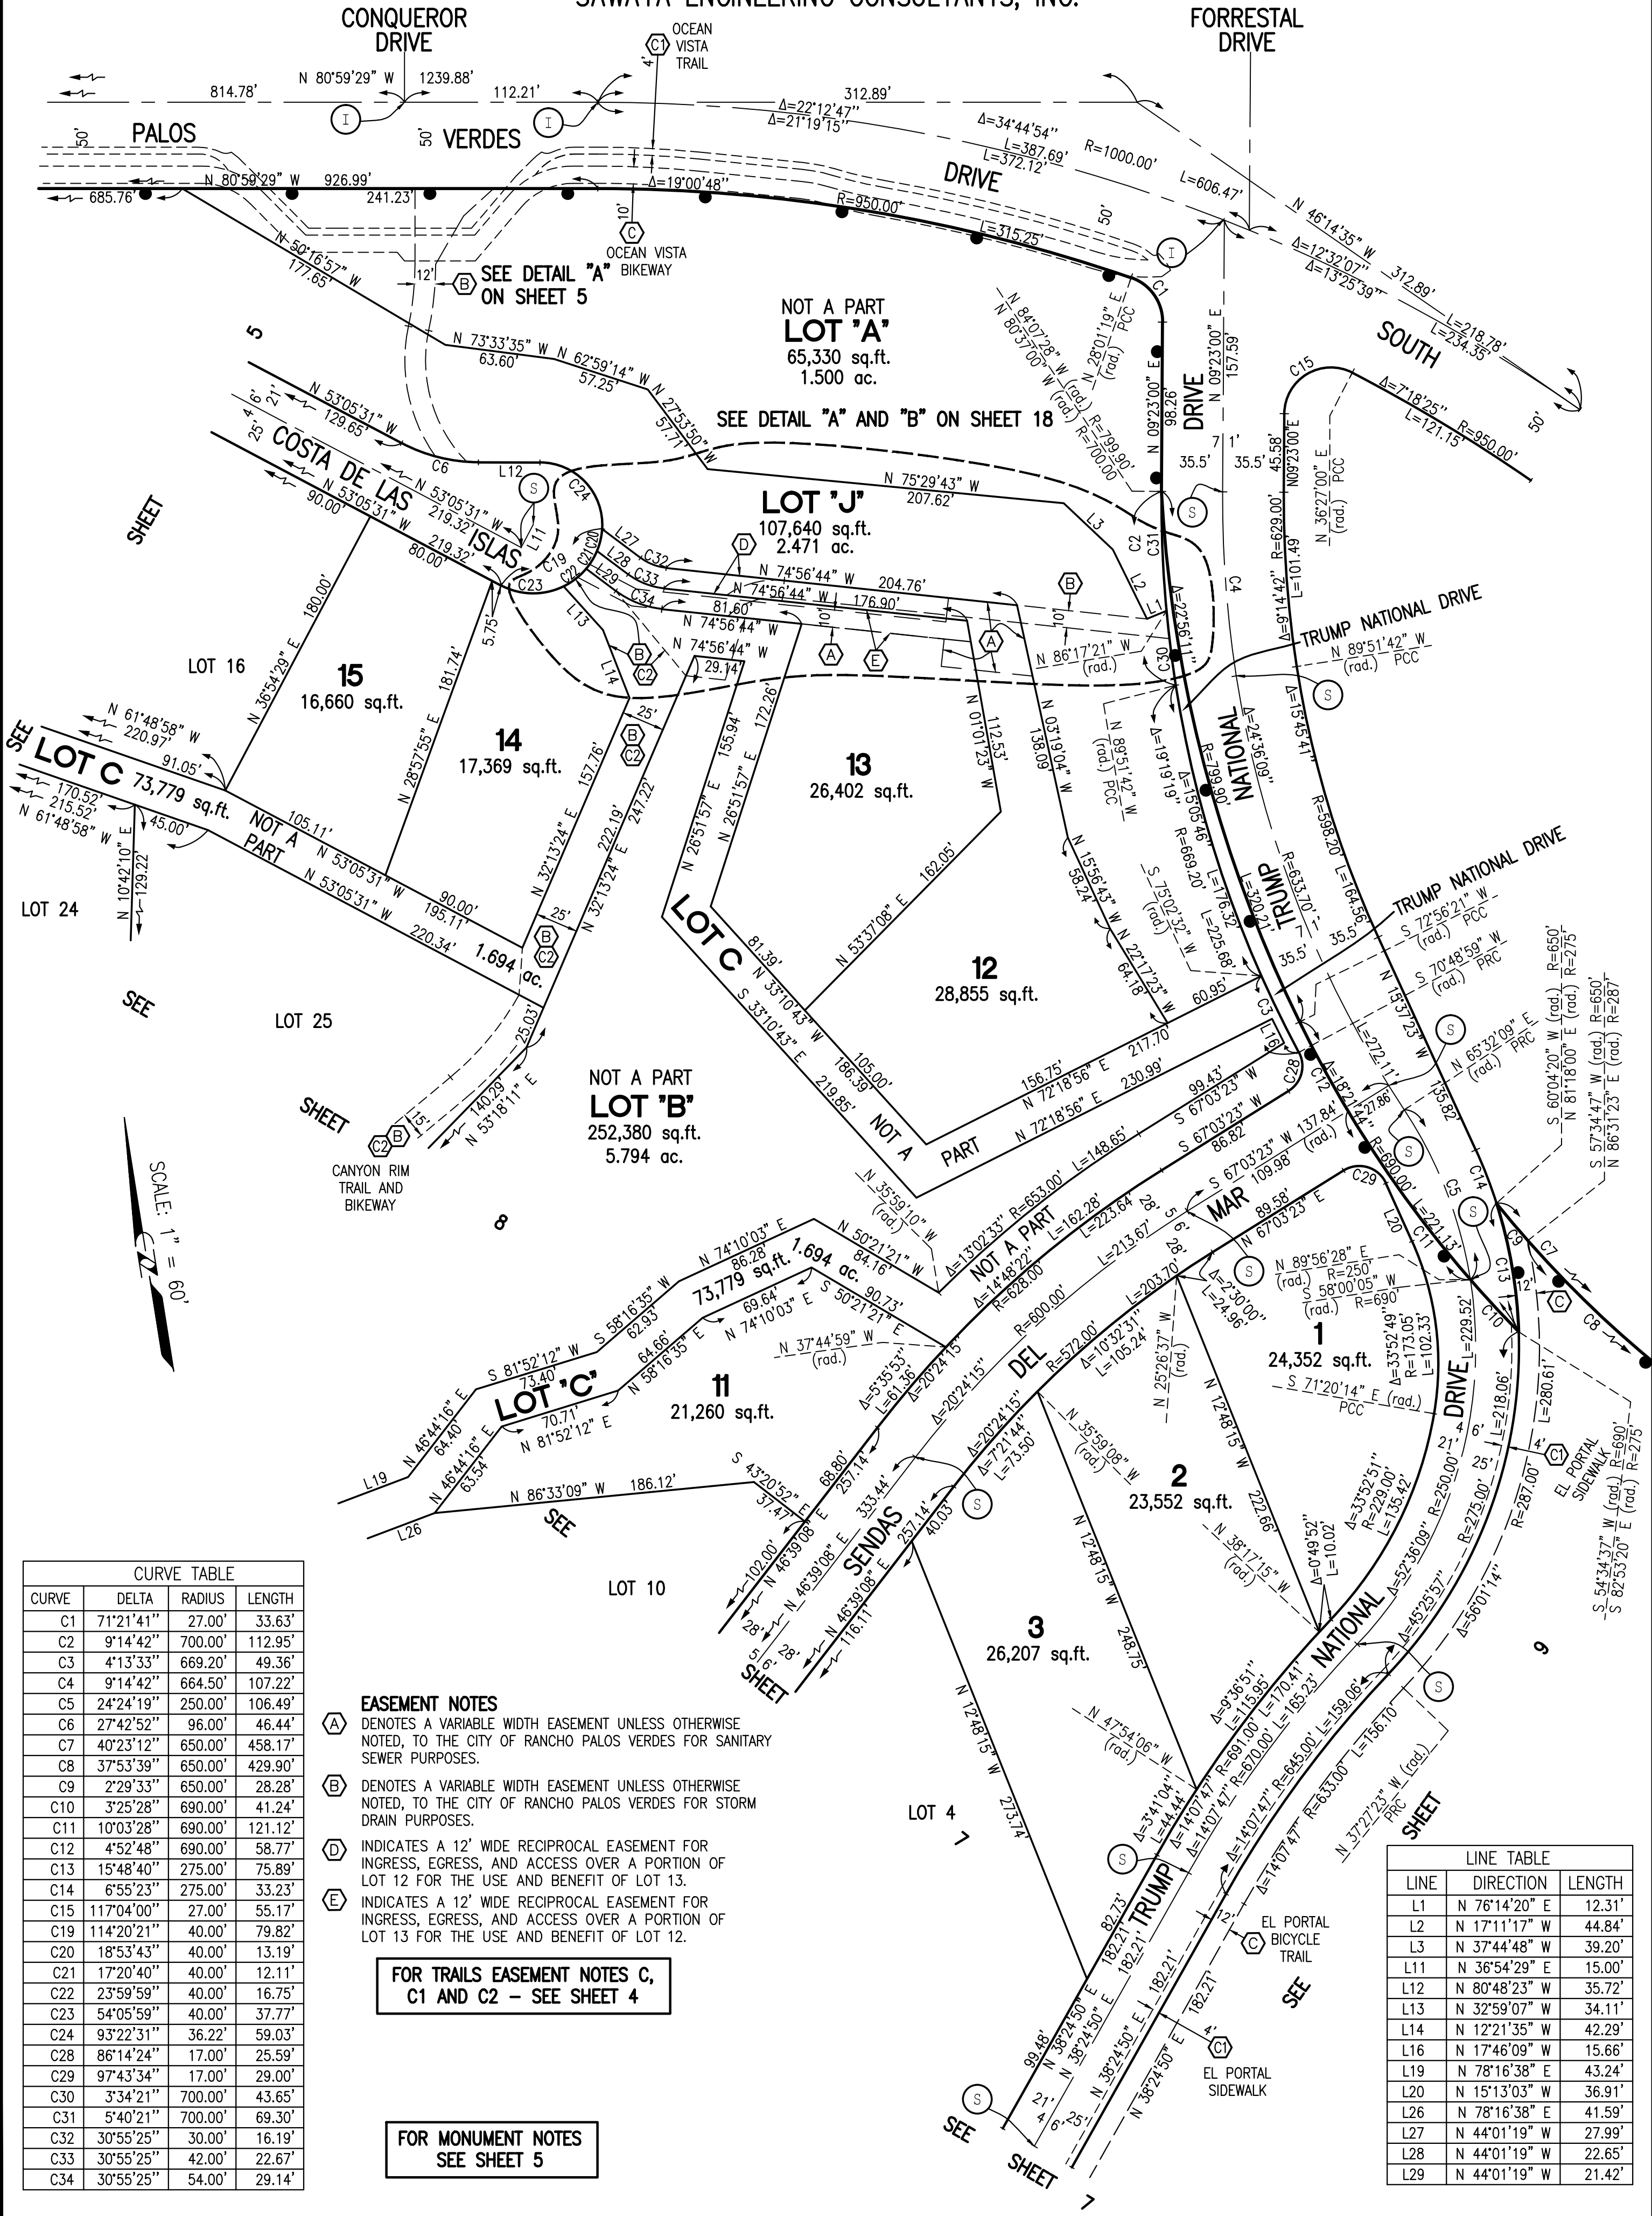


INDICATES THE BOUNDARY OF THE LAND BEING SUBDIVIDED BY THIS MAP

TRACT NO. 50666

IN THE CITY OF RANCHO PALOS VERDES
COUNTY OF LOS ANGELES, STATE OF CALIFORNIA
SAWAYA ENGINEERING CONSULTANTS, INC.

CURVE TABLE			
CURVE	DELTA	RADIUS	LENGTH
C1	32°04'43"	140.00'	78.38'
C2	6°56'11"	140.00'	16.95'
C3	25°08'32"	140.00'	61.43'
C4	5°25'30"	275.00'	26.04'
C11	83°39'30"	37.00'	54.02'
C12	31°14'26"	53.00'	28.90'
C13	2°45'09"	223.00'	10.71'
C14	3°46'40"	223.00'	14.70'
C22	17°19'48"	47.00'	14.22'
C30	12°32'07"	229.00'	50.10'
C31	6°53'23"	229.00'	27.54'
C32	5°38'44"	229.00'	22.56'
C33	45°10'28"	97.00'	76.48'
C34	20°16'08"	92.00'	32.55'
C35	20°16'08"	92.00'	32.55'
C36	10°17'52"	92.00'	16.54'
C37	9°58'16"	92.00'	16.01'

LINE TABLE		
LINE	DIRECTION	LENGTH
L1	N 66°47'25" E	29.39'
L2	N 76°51'17" E	20.65'
L3	N 57°16'35" E	7.42'
L17	N 06°56'42" E	38.35'
L18	N 78°24'28" E	36.50'
L19	N 78°16'38" E	43.24'
L21	N 83°52'35" W	29.12'
L22	N 83°52'35" W	22.86'
L23	N 83°52'35" W	6.26'
L24	N 09°40'10" W	13.00'
L25	N 78°24'28" E	39.81'
L26	N 78°16'38" E	41.59'
L27	N 06°56'42" E	25.95'
L28	N 66°55'16" E	30.00'
L29	N 26°23'00" E	30.00'

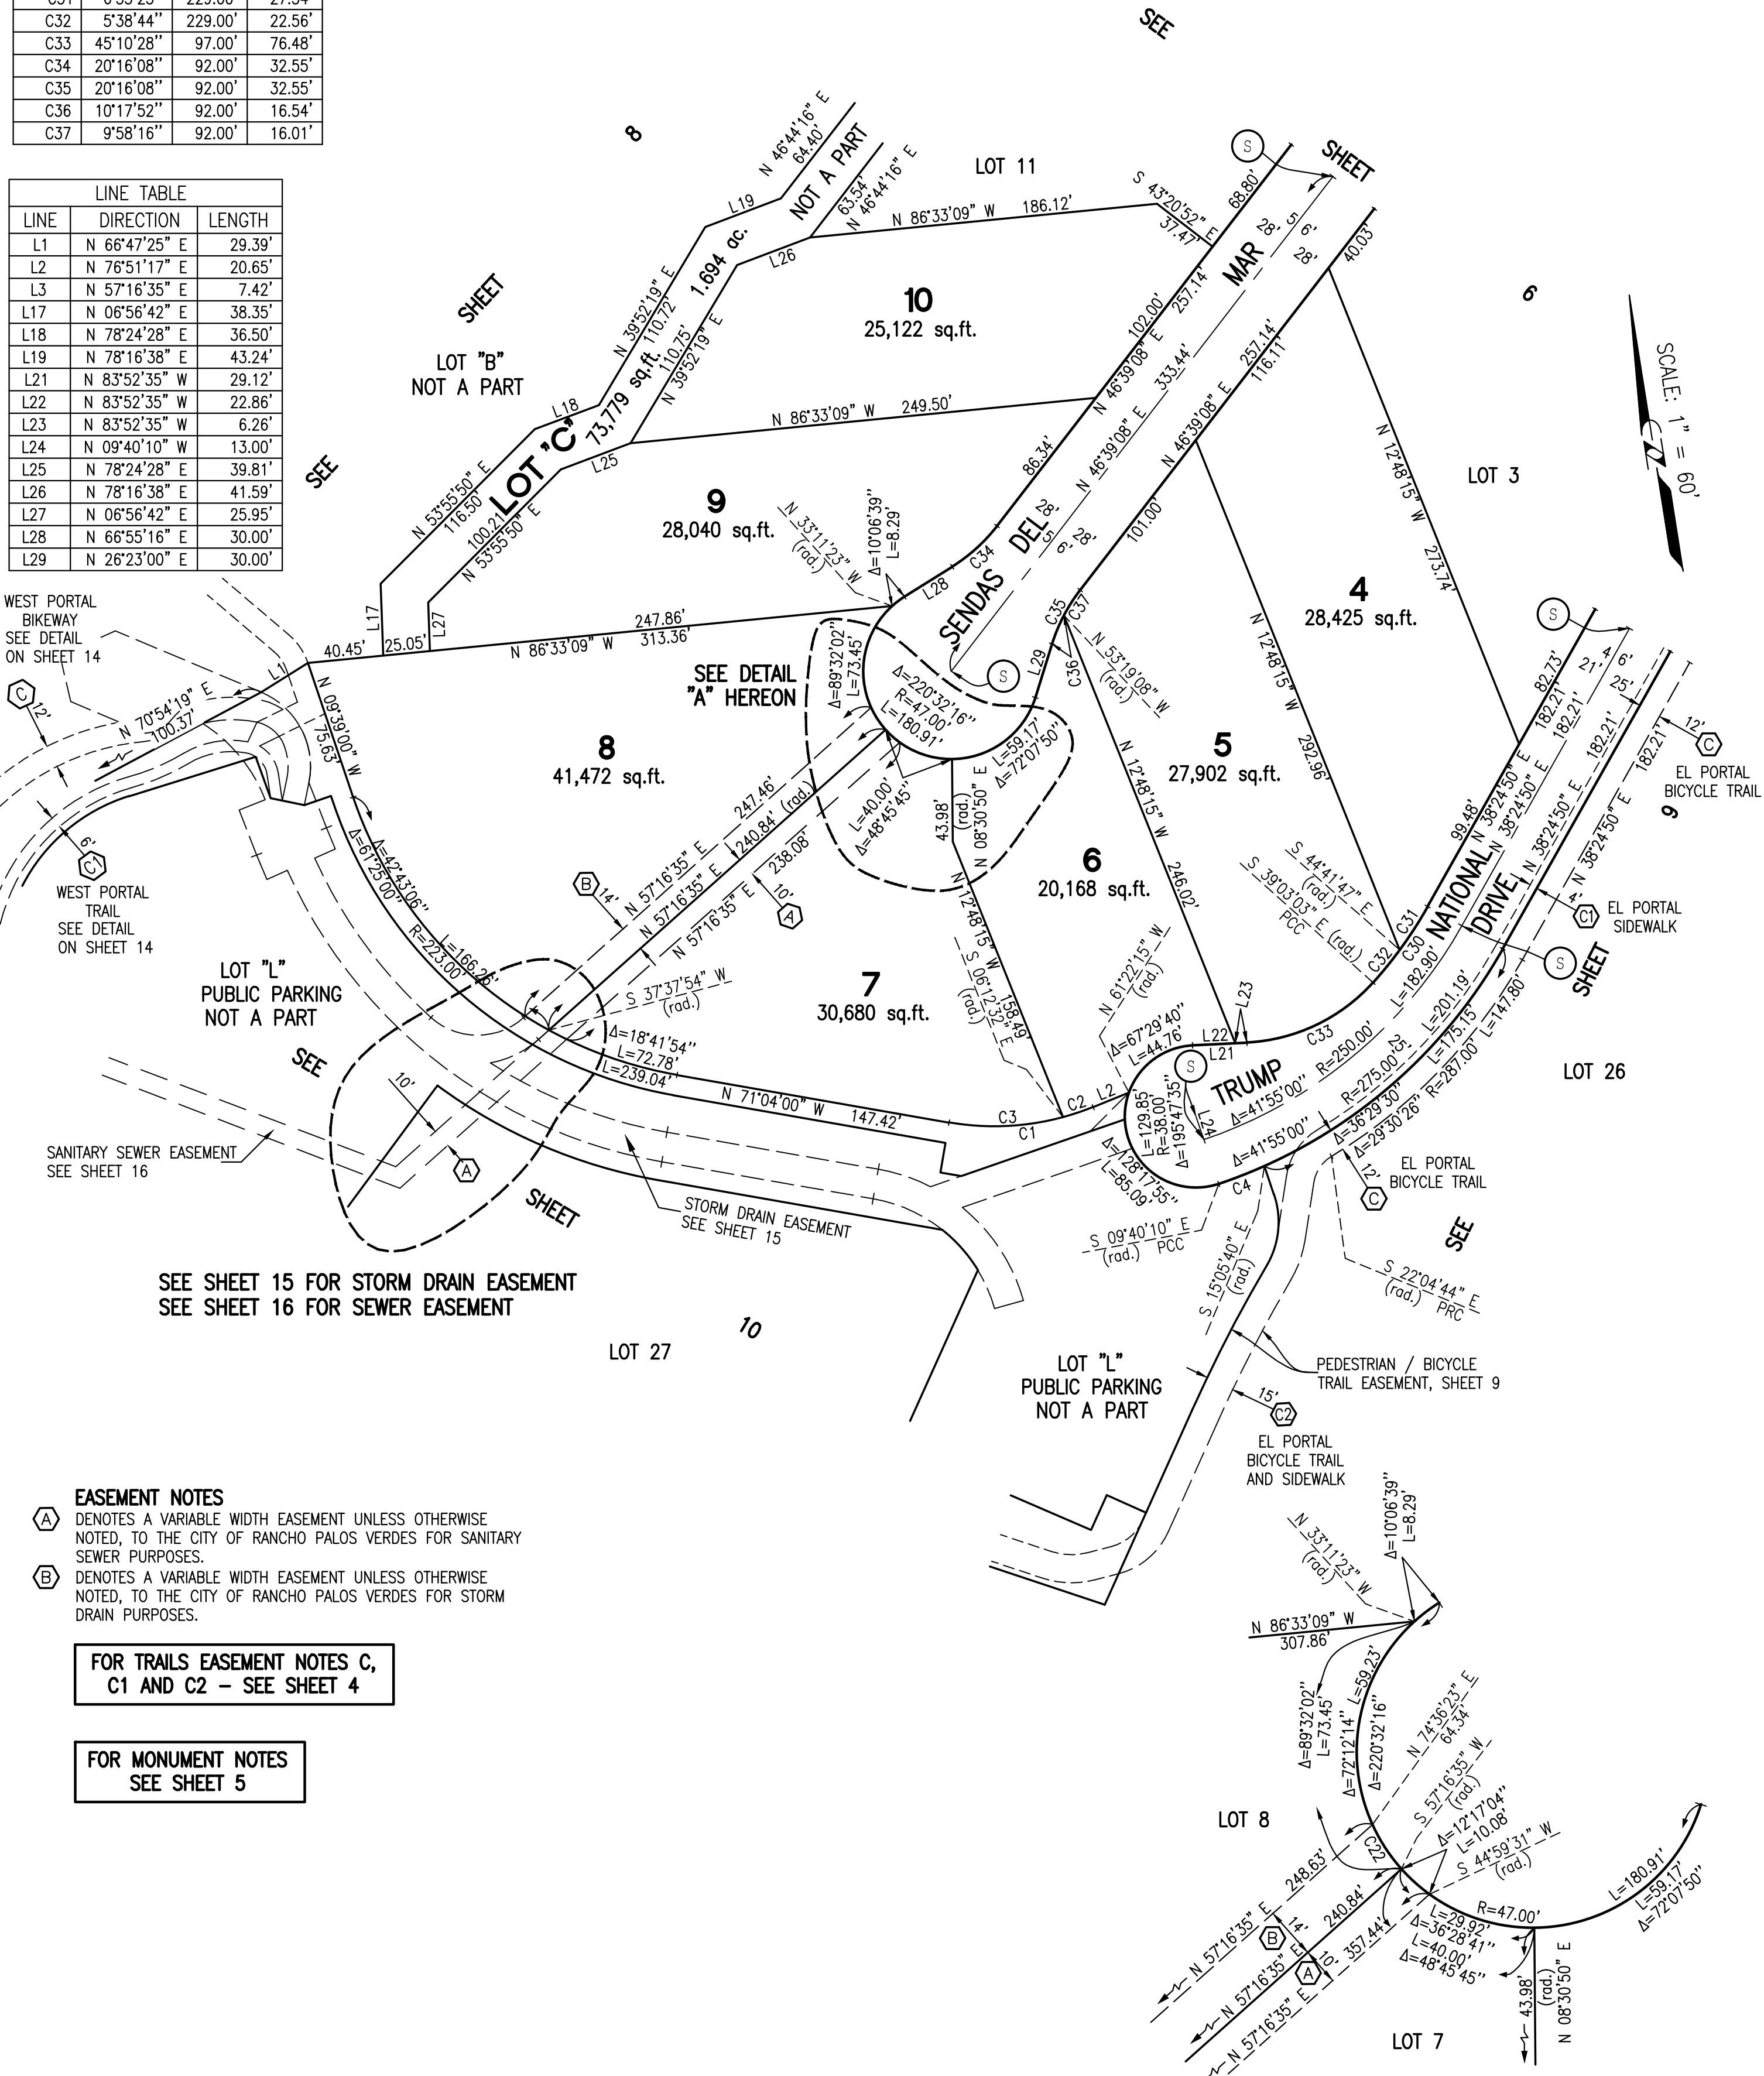


SCALE: 1" = 60'

- EASEMENT NOTES**
- (A) DENOTES A VARIABLE WIDTH EASEMENT UNLESS OTHERWISE NOTED, TO THE CITY OF RANCHO PALOS VERDES FOR SANITARY SEWER PURPOSES.
 - (B) DENOTES A VARIABLE WIDTH EASEMENT UNLESS OTHERWISE NOTED, TO THE CITY OF RANCHO PALOS VERDES FOR STORM DRAIN PURPOSES.

FOR TRAILS EASEMENT NOTES C, C1 AND C2 – SEE SHEET 4

FOR MONUMENT NOTES SEE SHEET 5

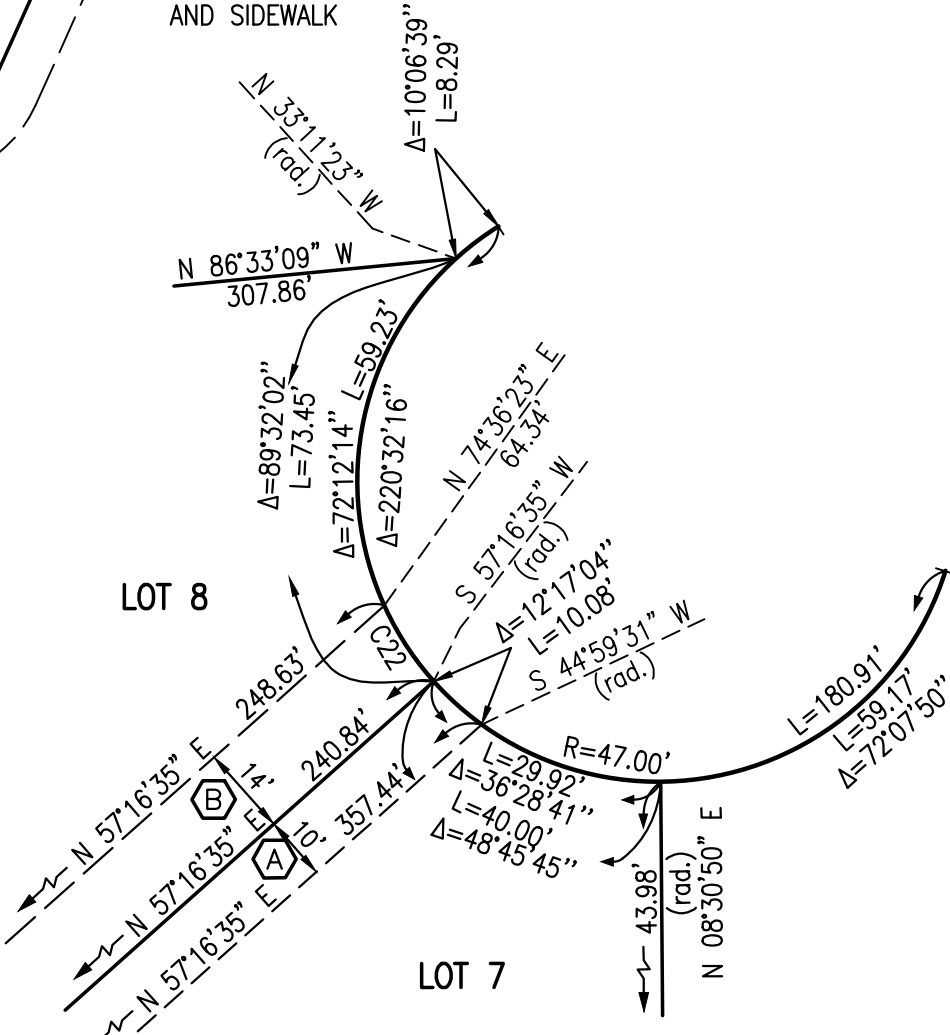

DETAIL 'A'
SCALE: 1" = 30'

SCALE: 1" = 60'

VESTING


SHEET 8 OF 18 SHEETS

TRACT NO. 50666

IN THE CITY OF RANCHO PALOS VERDES
COUNTY OF LOS ANGELES, STATE OF CALIFORNIA
SAWAYA ENGINEERING CONSULTANTS, INC.

INDICATES THE BOUNDARY OF THE LAND
BEING SUBDIVIDED BY THIS MAP

SCALE: 1" = 60'

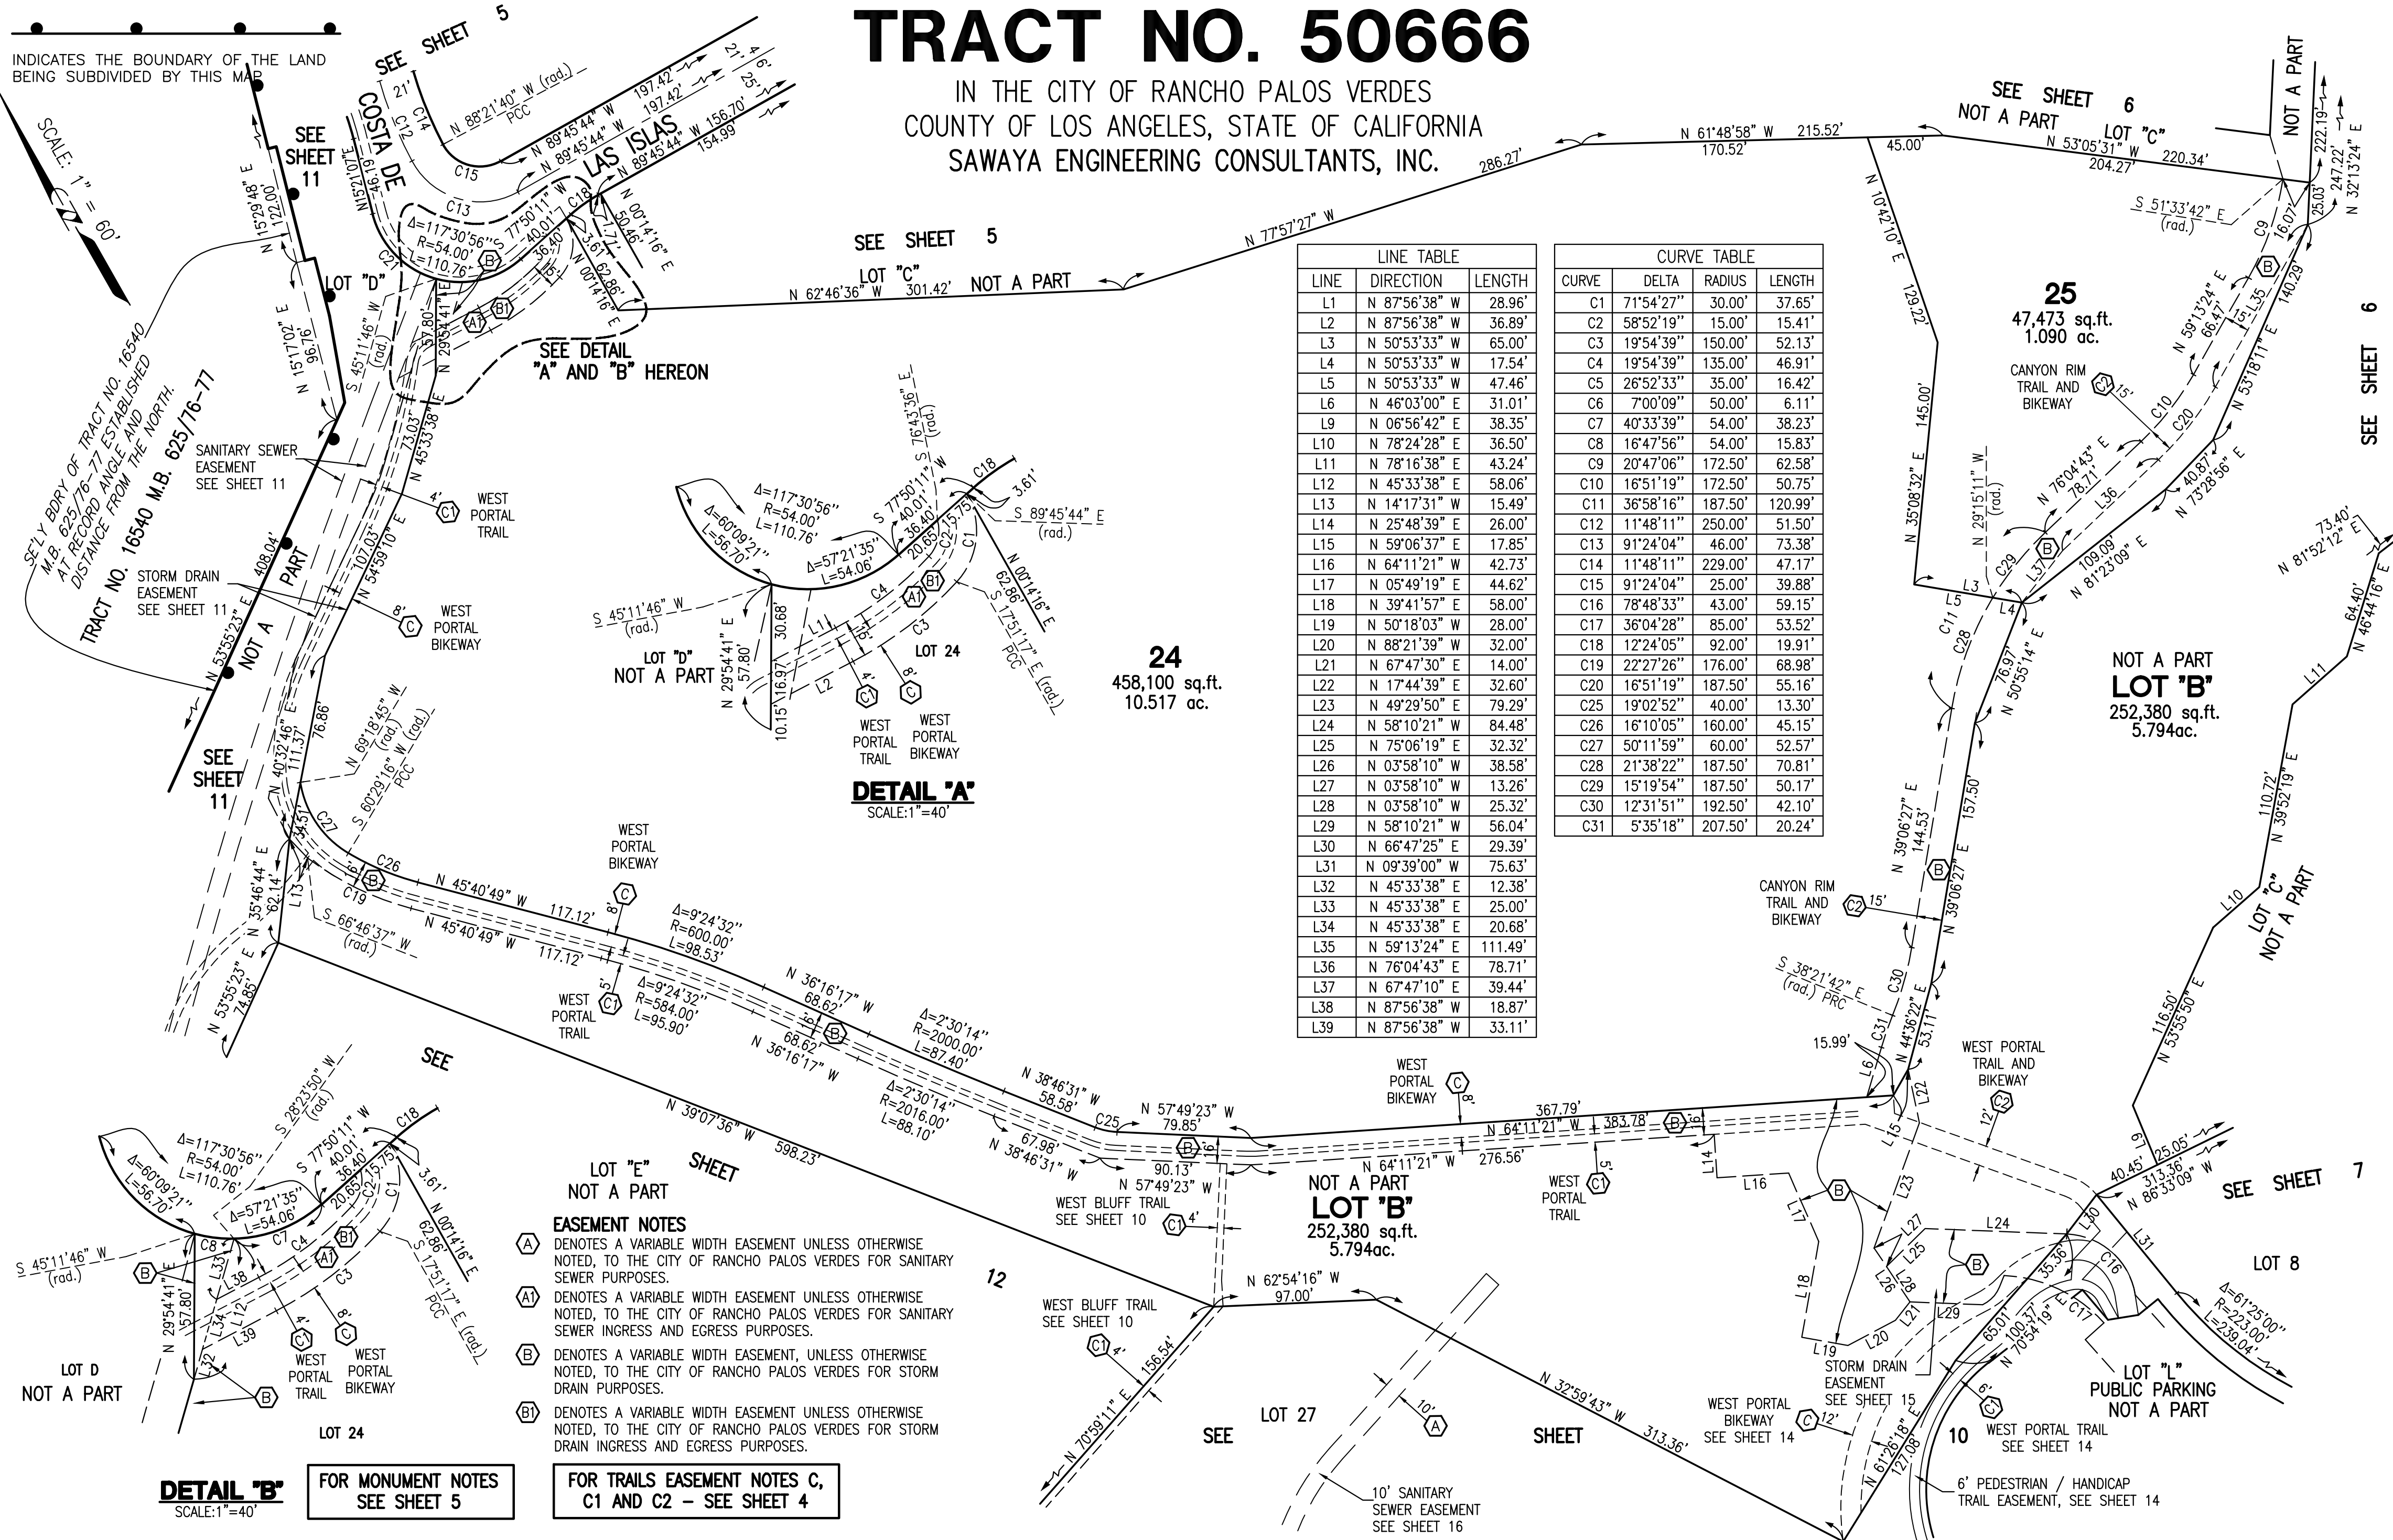

SEE DETAIL
"A" AND "B" HEREON

SEE SHEET 5

SEE SHEET 6
NOT A PART

SEE SHEET 6

LINE TABLE		
LINE	DIRECTION	LENGTH
L1	N 87°56'38" W	28.96'
L2	N 87°56'38" W	36.89'
L3	N 50°53'33" W	65.00'
L4	N 50°53'33" W	17.54'
L5	N 50°53'33" W	47.46'
L6	N 46°03'00" E	31.01'
L9	N 06°56'42" E	38.35'
L10	N 78°24'28" E	36.50'
L11	N 78°16'38" E	43.24'
L12	N 45°33'38" E	58.06'
L13	N 14°17'31" W	15.49'
L14	N 25°48'39" E	26.00'
L15	N 59°06'37" E	17.85'
L16	N 64°11'21" W	42.73'
L17	N 05°49'19" E	44.62'
L18	N 39°41'57" E	58.00'
L19	N 50°18'03" W	28.00'
L20	N 88°21'39" W	32.00'
L21	N 67°47'30" E	14.00'
L22	N 17°44'39" E	32.60'
L23	N 49°29'50" E	79.29'
L24	N 58°10'21" W	84.48'
L25	N 75°06'19" E	32.32'
L26	N 03°58'10" W	38.58'
L27	N 03°58'10" W	13.26'
L28	N 03°58'10" W	25.32'
L29	N 58°10'21" W	56.04'
L30	N 66°47'25" E	29.39'
L31	N 09°39'00" W	75.63'
L32	N 45°33'38" E	12.38'
L33	N 45°33'38" E	25.00'
L34	N 45°33'38" E	20.68'
L35	N 59°13'24" E	111.49'
L36	N 76°04'43" E	78.71'
L37	N 67°47'10" E	39.44'
L38	N 87°56'38" W	18.87'
L39	N 87°56'38" W	33.11'

CURVE TABLE			
CURVE	DELTA	RADIUS	LENGTH
C1	71°54'27"	30.00'	37.65'
C2	58°52'19"	15.00'	15.41'
C3	19°54'39"	150.00'	52.13'
C4	19°54'39"	135.00'	46.91'
C5	26°52'33"	35.00'	16.42'
C6	7°00'09"	50.00'	6.11'
C7	40°33'39"	54.00'	38.23'
C8	16°47'56"	54.00'	15.83'
C9	20°47'06"	172.50'	62.58'
C10	16°51'19"	172.50'	50.75'
C11	36°58'16"	187.50'	120.99'
C12	11°48'11"	250.00'	51.50'
C13	91°24'04"	46.00'	73.38'
C14	11°48'11"	229.00'	47.17'
C15	91°24'04"	25.00'	39.88'
C16	78°48'33"	43.00'	59.15'
C17	36°04'28"	85.00'	53.52'
C18	12°24'05"	92.00'	19.91'
C19	22°27'26"	176.00'	68.98'
C20	16°51'19"	187.50'	55.16'
C25	19°02'52"	40.00'	13.30'
C26	16°10'05"	160.00'	45.15'
C27	50°11'59"	60.00'	52.57'
C28	21°38'22"	187.50'	70.81'
C29	15°19'54"	187.50'	50.17'
C30	12°31'51"	192.50'	42.10'
C31	5°35'18"	207.50'	20.24'

LOT "E"
NOT A PART

EASEMENT NOTES

- (A) DENOTES A VARIABLE WIDTH EASEMENT UNLESS OTHERWISE NOTED, TO THE CITY OF RANCHO PALOS VERDES FOR SANITARY SEWER PURPOSES.
- (A1) DENOTES A VARIABLE WIDTH EASEMENT UNLESS OTHERWISE NOTED, TO THE CITY OF RANCHO PALOS VERDES FOR SANITARY SEWER INGRESS AND EGRESS PURPOSES.
- (B) DENOTES A VARIABLE WIDTH EASEMENT, UNLESS OTHERWISE NOTED, TO THE CITY OF RANCHO PALOS VERDES FOR STORM DRAIN PURPOSES.
- (B1) DENOTES A VARIABLE WIDTH EASEMENT UNLESS OTHERWISE NOTED, TO THE CITY OF RANCHO PALOS VERDES FOR STORM DRAIN INGRESS AND EGRESS PURPOSES.

DETAIL "B"
SCALE: 1" = 40'

FOR MONUMENT NOTES
SEE SHEET 5

FOR TRAILS EASEMENT NOTES C,
C1 AND C2 - SEE SHEET 4

NOT A PART
LOT "B"
252,380 sq.ft.
5.794ac.

NOT A PART
LOT "B"
252,380 sq.ft.
5.794ac.

SEE SHEET 7

SCALE: 1" = 120'

INDICATES THE BOUNDARY OF THE LAND
BEING SUBDIVIDED BY THIS MAP

VESTING TRACT NO. 50666

IN THE CITY OF RANCHO PALOS VERDES
COUNTY OF LOS ANGELES, STATE OF CALIFORNIA
SAWAYA ENGINEERING CONSULTANTS, INC.

SHEET 9 OF 18 SHEETS

EASEMENT NOTES

Ⓒ DENOTES A VARIABLE WIDTH EASEMENT UNLESS OTHERWISE
NOTED, TO THE CITY OF RANCHO PALOS VERDES FOR FLAG POLE
ACCESS RECORDED IN THE OFFICIAL RECORDS OF THE LOS
ANGELES COUNTY AS INSTRUMENT NO. _____

FOR TRAILS EASEMENT NOTES C,
C1 AND C2 - SEE SHEET 4

LOT 38
TRACT NO. 50667,
M.B. 1241 PAGES 71 TO 82

SW'LY BOUNDARY OF LOT 38, TRACT NO.
50667, M.B. 1241 PAGES 71 TO 82

LINE TABLE		
LINE	DIRECTION	LENGTH
L1	N 30°38'39" E	40.00'
L2	N 09°40'10" W	13.00'
L3	N 15°37'23" W	135.82'
L4	N 38°24'50" E	182.21'
L5	N 17°38'07" E	30.52'
L6	N 57°48'12" E	68.70'
L7	N 81°37'00" W	96.03'
L9	N 62°10'33" W	40.94'
L11	N 35°03'34" W	61.86'
L13	N 58°29'45" W	36.49'
L14	N 38°14'02" E	42.01'
L15	N 42°58'43" W	72.20'
L20	N 24°47'05" E	49.02'
L21	N 09°40'10" W	16.02'
L22	N 33°11'34" E	114.00'
L23	N 33°11'34" E	53.87'
L24	N 33°11'34" E	60.13'
L25	N 62°35'22" W	64.62'
L26	N 33°09'26" E	40.16'
L27	N 34°14'54" E	82.08'

CURVE TABLE			
CURVE	DELTA	RADIUS	LENGTH
C1	45°25'57"	275.00'	218.06'
C2	14°07'47"	645.00'	159.06'
C3	41°55'00"	275.00'	201.19'
C4	22°44'03"	275.00'	109.12'
C5	36°29'30"	275.00'	175.15'
C6	18°21'44"	690.00'	221.13'
C7	5°25'30"	275.00'	26.04'
C8	15°48'40"	275.00'	75.89'
C9	49°04'00"	46.00'	39.39'
C10	84°15'12"	35.00'	51.47'
C11	50°17'09"	20.00'	17.55'
C12	33°24'40"	40.00'	23.33'
C13	21°45'43"	61.00'	23.17'
C14	16°23'37"	392.00'	112.16'
C15	0°49'22"	1960.00'	28.15'
C16	6°12'16"	800.00'	86.63'
C17	51°19'05"	40.00'	35.83'
C18	6°55'23"	275.00'	33.23'
C19	24°24'19"	250.00'	106.49'
C20	52°36'09"	250.00'	229.52'
C21	14°07'47"	670.00'	165.23'
C22	41°55'00"	250.00'	182.90'
C23	195°47'35"	38.00'	129.85'

FLAGPOLE
LOT DETAIL
SCALE: 1" = 4'

LOT 26
2,027,504 sq.ft.
46.545 ac.

Ⓒ OF 10' EASEMENT OF THE
COUNTY SANITATION DISTRICT NO.
5 OF THE LOS ANGELES COUNTY
FOR SANITARY SEWER PURPOSES
AS PER O.R. 54129-331

FLYING GOLFBALL TRAIL
SEE DETAIL A
ON SHEET 17

LAKEVIEW TRAIL
AND BIKEWAY
SEE DETAIL B
ON SHEET 17

SEE DETAIL "A"
ON SHEET 13

FOR MONUMENT NOTES
SEE SHEET 5

DETAIL "A"
SCALE: 1" = 40'

NOT A PART
PARCEL A PER DOCUMENT
RECORDED ON JAN 7, 1998 AS
INSTR. NO. 98-25728, O.R.


SEE DETAIL "B"
ON SHEET 13

INDICATES THE BOUNDARY OF THE LAND
BEING SUBDIVIDED BY THIS MAP

CURVE TABLE			
CURVE	DELTA	RADIUS	LENGTH
C1	61°25'00"	223.00'	239.04'
C2	18°41'54"	223.00'	72.78'
C3	42°43'06"	223.00'	166.26'
C4	32°04'43"	140.00'	78.38'
C5	6°56'11"	140.00'	16.95'
C6	25°08'32"	140.00'	61.43'
C7	71°39'48"	96.00'	120.07'
C8	26°14'37"	70.00'	32.06'
C9	26°38'02"	400.00'	185.94'
C10	26°30'43"	280.00'	129.56'
C11	84°15'12"	35.00'	51.47'
C12	6°12'16"	800.00'	86.63'
C13	49°04'00"	46.00'	39.39'
C14	41°55'00"	275.00'	201.19'
C15	36°29'30"	275.00'	175.15'
C16	5°25'30"	275.00'	26.04'
C17	195°47'35"	38.00'	129.85'
C18	106°27'15"	38.00'	70.60'
C19	21°50'40"	38.00'	14.49'
C20	67°29'40"	38.00'	44.76'
C21	20°18'05"	250.00'	88.58'
C22	36°28'10"	90.00'	57.29'
C23	46°18'41"	40.00'	32.33'
C24	83°18'25"	45.00'	65.43'
C25	46°27'22"	45.00'	36.49'
C26	36°51'03"	45.00'	28.94'
C27	20°06'42"	82.00'	28.78'

IN THE CITY OF RANCHO PALOS VERDES
COUNTY OF LOS ANGELES, STATE OF CALIFORNIA
SAWAYA ENGINEERING CONSULTANTS, INC.

LINE TABLE		
LINE	DIRECTION	LENGTH
L1	N 47°21'41" E	51.95'
L2	N 66°47'25" E	29.39'
L3	N 09°39'00" W	75.63'
L4	N 76°51'17" E	20.65'
L6	N 79°51'58" E	92.51'
L7	N 71°04'00" W	11.30'
L8	N 18°56'00" E	16.00'
L9	N 71°04'00" W	147.42'
L10	N 09°39'00" W	4.32'
L11	N 80°21'00" E	15.07'
L12	N 69°21'48" W	18.38'
L13	N 10°45'09" W	23.44'
L14	N 81°43'42" E	70.89'
L15	N 47°11'15" E	33.44'
L16	N 73°51'01" E	46.86'
L17	N 45°26'43" E	80.29'
L18	N 71°04'00" W	153.75'
L20	N 33°12'43" E	88.28'
L21	N 56°47'17" W	19.18'
L22	N 33°09'26" E	14.92'
L23	N 33°09'26" E	120.49'
L24	N 57°43'28" W	92.83'
L25	N 33°11'34" E	20.37'
L26	N 56°48'26" W	23.00'
L27	N 33°11'34" E	114.00'
L28	N 33°11'34" E	53.87'
L29	N 33°11'34" E	60.13'
L30	N 62°35'22" W	64.62'
L31	N 33°09'26" E	40.16'
L32	N 09°40'10" W	16.02'
L33	N 74°48'17" W	25.13'
L34	N 51°03'43" W	55.77'

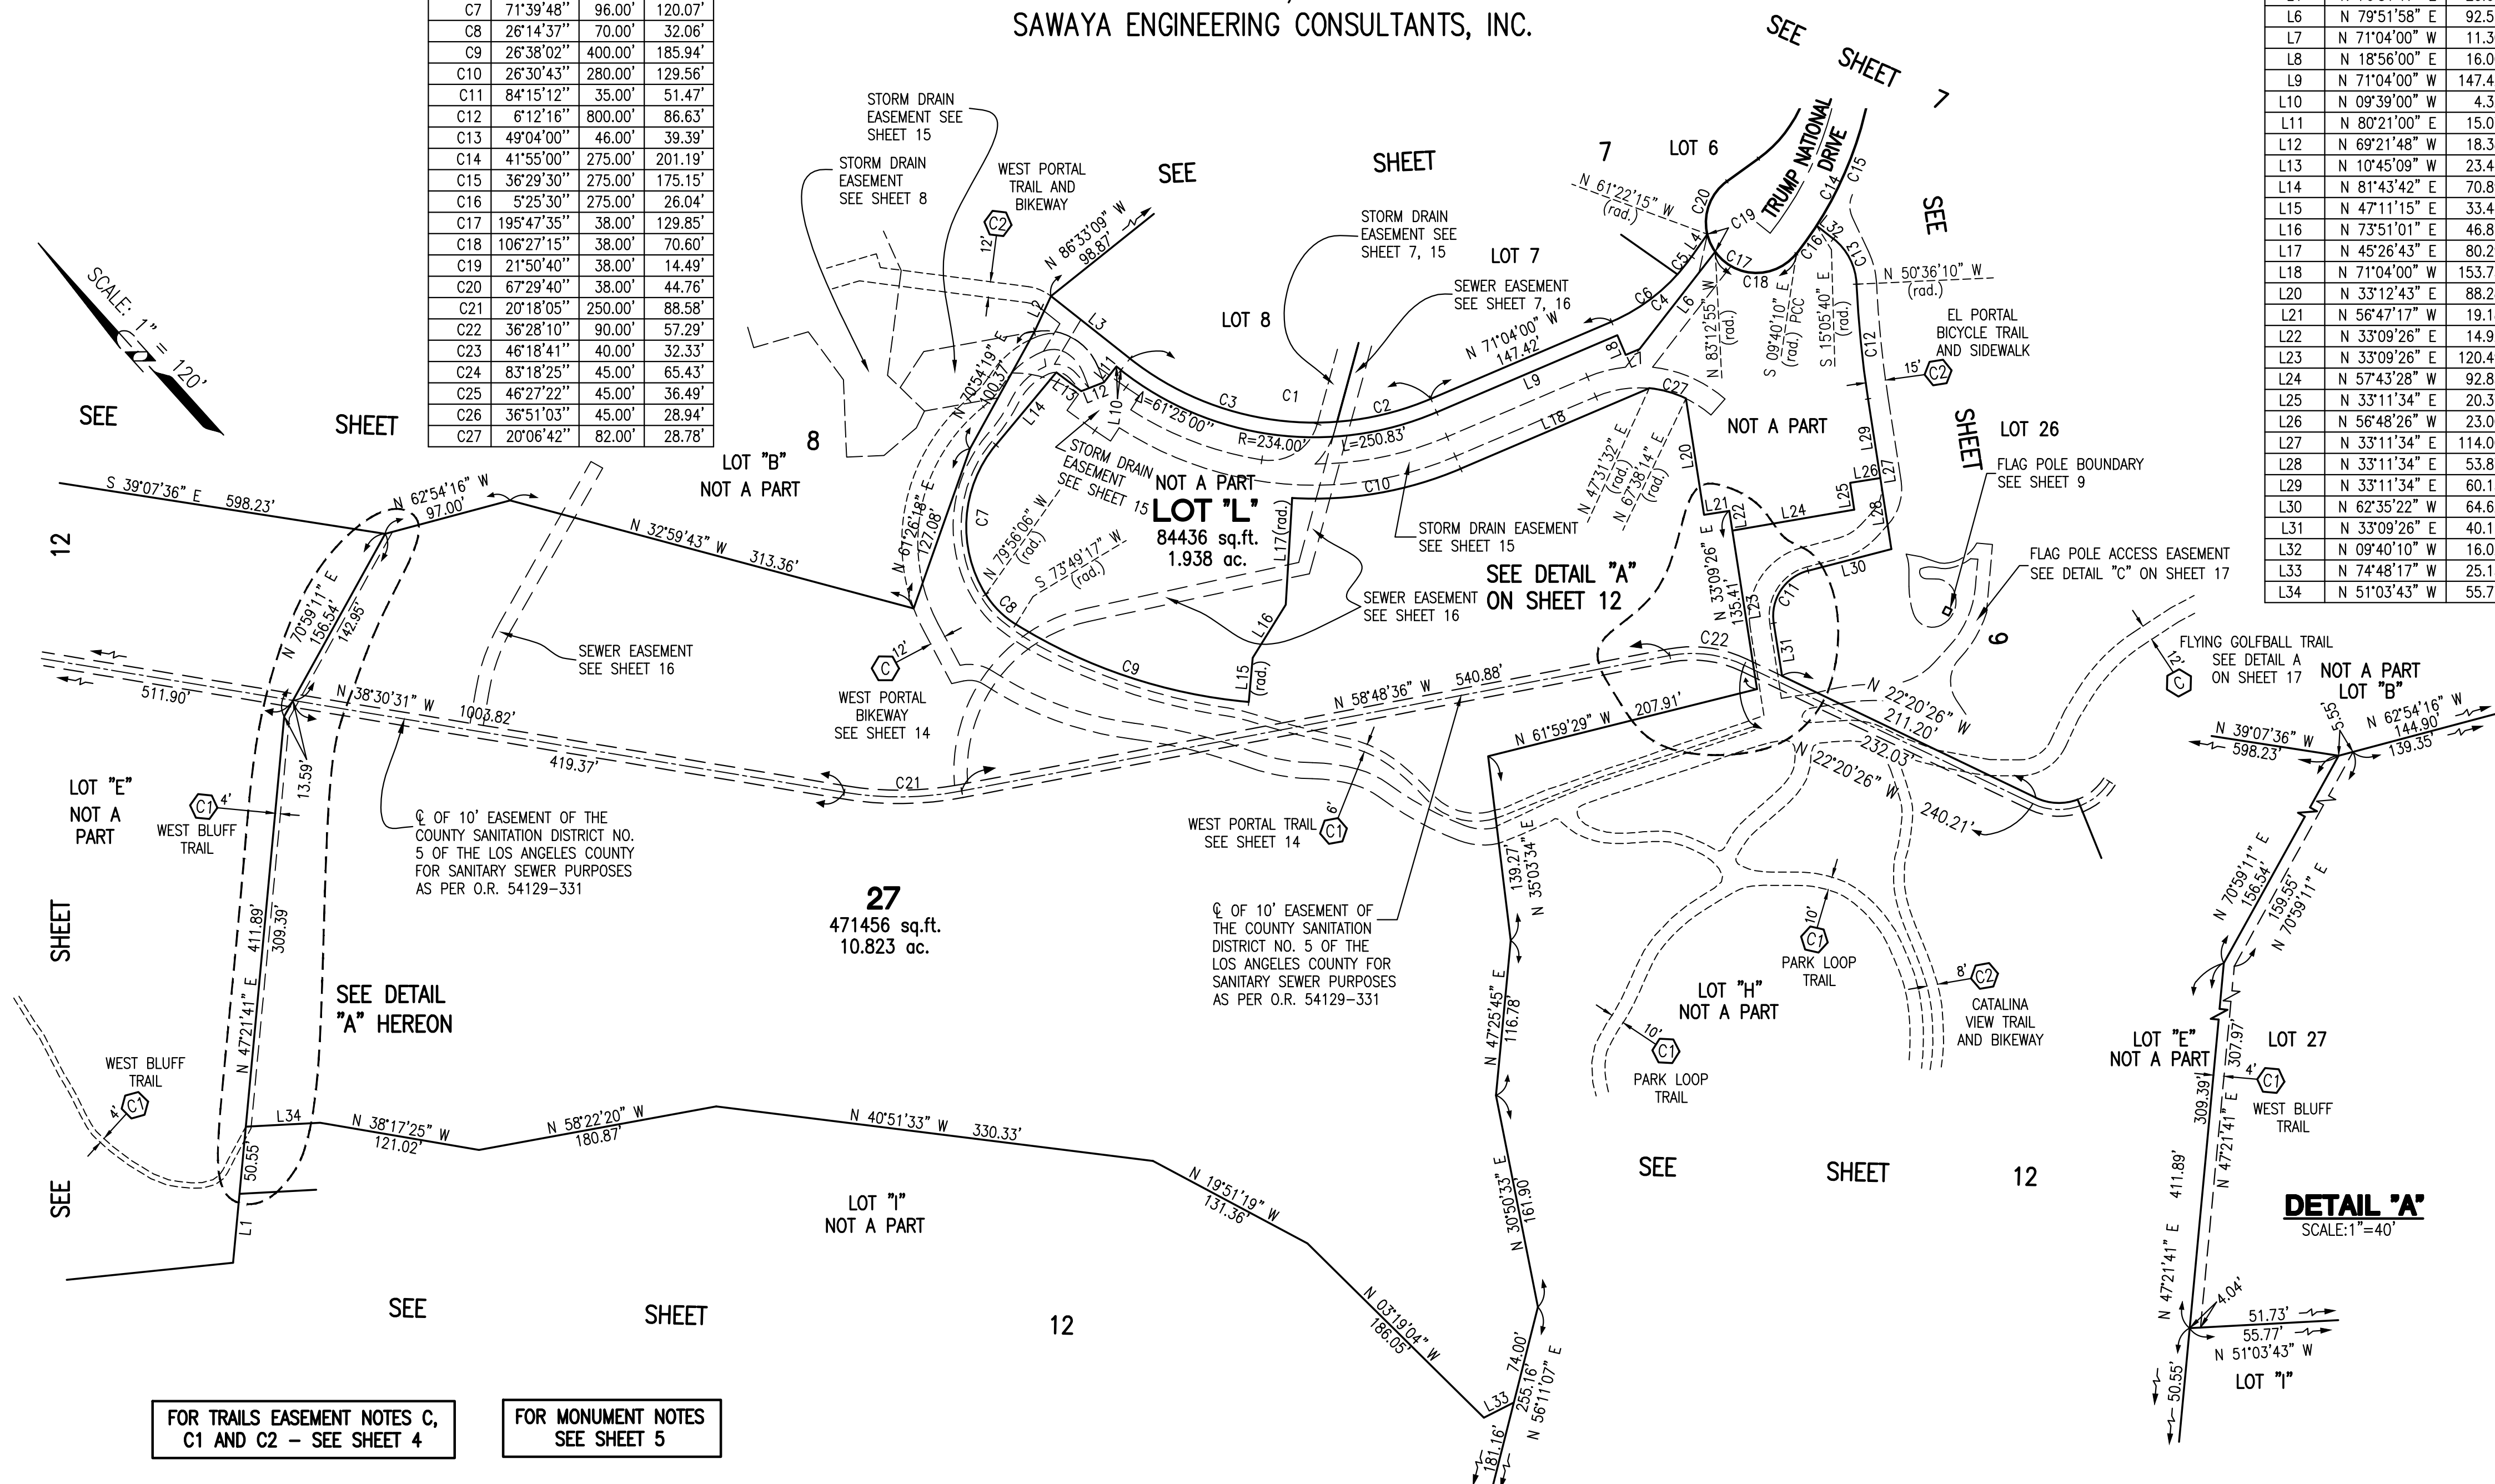

INDICATES THE BOUNDARY OF THE LAND
BEING SUBDIVIDED BY THIS MAP

TRACT NO. 50666

IN THE CITY OF RANCHO PALOS VERDES
COUNTY OF LOS ANGELES, STATE OF CALIFORNIA
SAWAYA ENGINEERING CONSULTANTS, INC.

LINE TABLE		
LINE	DIRECTION	LENGTH
L19	N 40°32'46" E	34.48'
L20	N 40°32'17" E	76.89'
L21	N 50°21'47" E	22.55'
L22	N 50°21'47" E	23.38'
L23	N 50°21'47" E	86.74'
L24	N 29°54'41" E	30.68'
L25	N 29°54'41" E	16.97'
L26	N 53°55'23" E	11.23'
L27	N 19°37'55" E	52.60'
L28	N 15°17'02" E	35.50'
L29	N 74°30'12" W	11.00'
L30	N 75°07'05" W	19.00'
L31	N 05°20'15" E	114.59'
L32	N 15°29'48" E	70.00'
L33	N 74°30'12" W	4.00'
L34	N 74°30'12" W	7.00'
L35	N 74°30'12" W	4.00'

DETAIL 'D'
SCALE: 1"=30'

DETAIL 'A'
SCALE: 1"=60'

DETAIL 'B'
SCALE: 1"=60'

DETAIL 'C'
SCALE: 1"=30'

LINE TABLE		
LINE	DIRECTION	LENGTH
L1	N 38°30'31" W	39.49'
L2	N 25°42'36" E	29.97'
L3	N 03°06'26" W	18.18'
L4	N 44°29'21" E	11.16'
L5	N 44°29'21" E	50.23'
L6	N 50°21'47" E	40.78'
L7	N 87°56'38" W	25.03'
L8	N 38°30'11" W	30.23'
L9	N 44°29'21" E	40.30'
L10	N 13°26'31" E	4.00'
L11	N 44°25'49" E	30.00'
L12	N 87°56'38" W	16.12'
L13	N 40°32'46" E	84.00'
L14	N 02°13'30" E	27.42'
L15	N 29°54'41" E	57.80'
L15	N 29°54'41" E	57.80'
L16	N 17°57'11" W	15.47'
L17	N 29°54'41" E	10.15'
L18	N 40°32'46" E	111.37'

CURVE TABLE			
CURVE	DELTA	RADIUS	LENGTH
C1	35°24'05"	90.00'	55.61'
C2	35°24'05"	85.00'	52.52'
C3	0°32'54"	85.00'	0.81'
C4	34°51'11"	85.00'	51.71'
C5	49°31'49"	54.00'	46.68'
C6	10°37'32"	54.00'	10.02'
C7	1°26'20"	2040.00'	51.23'
C8	1°26'29"	2040.00'	51.32'
C9	0°36'48"	2040.00'	21.84'
C10	88°33'40"	31.00'	47.92'
C11	88°33'31"	27.00'	41.73'
C12	11°48'11"	250.00'	51.50'
C13	91°24'04"	46.00'	73.38'
C14	11°48'11"	229.00'	47.17'
C15	91°24'04"	25.00'	39.88'
C16	3°27'28"	275.00'	16.60'
C17	5°16'45"	92.00'	8.48'
C18	12°24'05"	92.00'	19.91'
C19	117°25'37"	54.00'	110.67'
C20	57°21'35"	54.00'	54.06'
C21	60°04'02"	54.00'	56.61'
C22	9°25'32"	170.00'	27.97'
C23	50°11'59"	60.00'	52.57'
C24	16°10'05"	160.00'	45.15'
C25	22°27'26"	175.00'	68.59'

EASEMENT NOTES
(A) DENOTES A VARIABLE WIDTH EASEMENT UNLESS OTHERWISE NOTED ON MAP, TO THE CITY OF RANCHO PALOS VERDES FOR SANITARY SEWER PURPOSES.
(B) DENOTES A VARIABLE WIDTH EASEMENT, UNLESS OTHERWISE NOTED ON MAP, TO THE CITY OF RANCHO PALOS VERDES FOR STORM DRAIN PURPOSES.

FOR TRAILS EASEMENT NOTES C, C1 AND C2 - SEE SHEET 4

FOR MONUMENT NOTES
SEE SHEET 5

SCALE: 1" = 60'

INDICATES THE BOUNDARY OF THE LAND
BEING SUBDIVIDED BY THIS MAP


LINE TABLE			LINE TABLE		
LINE	DIRECTION	LENGTH	LINE	DIRECTION	LENGTH
L1	N 47°21'41" E	51.95'	L16	N 50°37'50" E	100.90'
L2	N 51°03'43" W	57.58'	L17	N 86°39'58" W	103.17'
L3	N 19°51'19" W	114.83'	L18	N 74°55'53" E	80.78'
L4	N 03°19'04" W	138.23'	L19	N 54°09'44" E	88.81'
L5	N 45°56'21" E	129.42'	L20	N 42°17'08" E	37.01'
L6	N 26°33'54" E	58.14'	L21	N 43°03'31" W	50.85'
L7	N 50°42'38" W	42.64'	L22	N 43°03'31" W	83.49'
L8	N 58°06'33" W	53.00'	L23	N 65°12'55" W	133.62'
L9	N 25°42'36" E	29.97'	L24	N 65°12'55" W	20.38'
L10	N 13°31'42" E	136.80'	L25	N 65°12'55" W	113.24'
L11	N 53°55'23" E	74.85'	L26	N 24°47'05" E	49.02'
L12	N 51°03'43" W	55.77'	L27	N 41°58'23" W	126.95'
L13	N 26°33'54" E	26.83'	L28	N 62°35'22" W	64.62'
L14	N 36°52'12" E	10.00'	L29	N 74°48'17" W	25.13'
L15	N 37°31'42" E	87.01'			

IN THE CITY OF RANCHO PALOS VERDES
COUNTY OF LOS ANGELES, STATE OF CALIFORNIA
SAWAYA ENGINEERING CONSULTANTS, INC.

FOR TRAILS EASEMENT NOTES C,
C1 AND C2 - SEE SHEET 4

LINE TABLE		
LINE	DIRECTION	LENGTH
L30	N 56°48'26" W	23.00
L31	N 33°11'34" E	20.37
L32	N 57°43'28" W	92.83
L33	N 35°46'44" E	62.14
L34	N 13°31'42" E	68.91
L35	N 13°31'42" E	67.89
L36	N 33°09'26" E	40.16
L37	N 03°06'26" W	18.18
L38	N 34°14'54" E	82.08

CURVE	DELTA	RADIUS	LENGTH
C1	33°24'40"	40.00'	23.33'
C2	84°15'12"	35.00'	51.47'
C3	20°18'05"	250.00'	88.58'
C4	36°28'10"	90.00'	57.29'
C5	83°18'25"	45.00'	65.43'
C6	49°53'45"	45.00'	39.19'
C7	33°24'40"	45.00'	26.24'
C8	35°24'05"	90.00'	55.61'

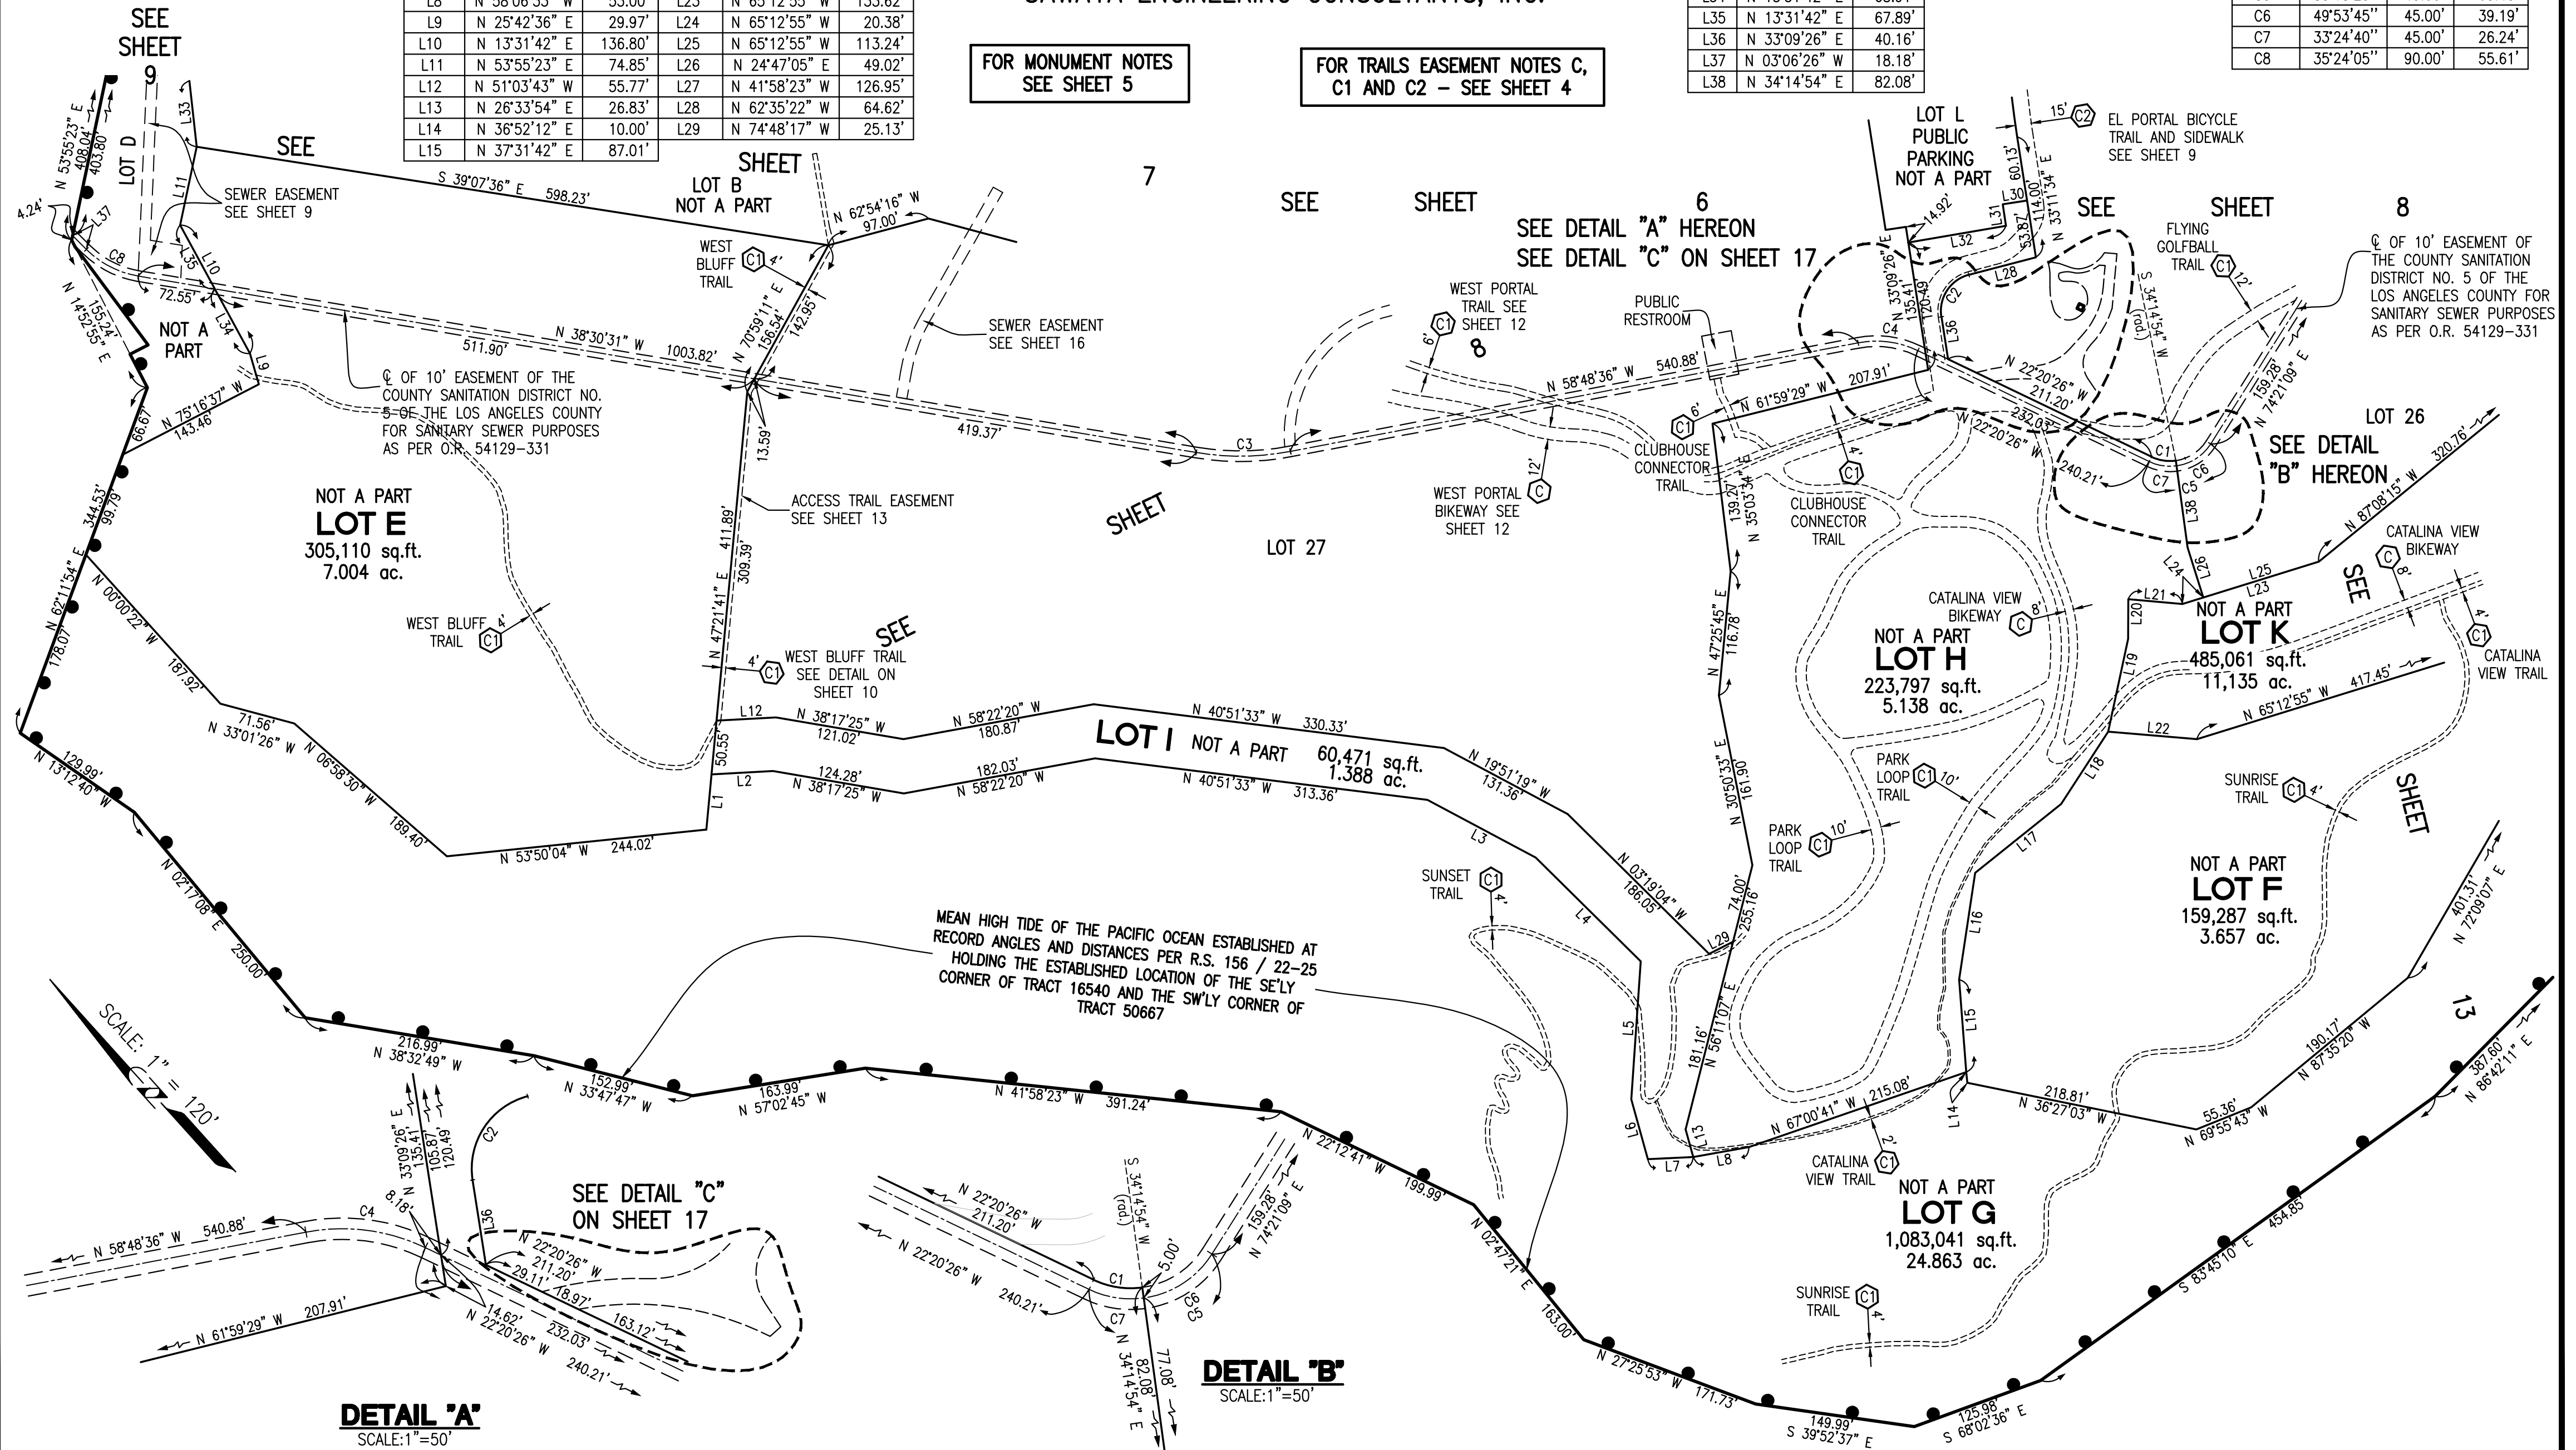

SCALE: 1" = 100'

SHEET 13 OF 18 SHEETS

VESTING TRACT NO. 50666

IN THE CITY OF RANCHO PALOS VERDES
COUNTY OF LOS ANGELES, STATE OF CALIFORNIA
SAWAYA ENGINEERING CONSULTANTS, INC.


LINE TABLE		
LINE	DIRECTION	LENGTH
L1	N 00°03'17" W	61.17'
L2	N 56°55'46" E	51.31'
L3	N 81°44'26" W	62.65'
L4	N 60°49'57" W	49.24'
L5	N 80°56'32" W	69.87'
L6	N 51°11'19" W	59.03'
L7	N 75°39'02" W	44.38'
L8	N 89°22'38" W	92.01'
L9	N 83°28'49" E	105.68'
L20	N 42°58'43" W	72.20'
L21	N 38°14'02" E	42.01'
L22	N 58°29'45" W	36.49'
L23	N 35°03'34" W	61.86'
L24	N 62°10'33" W	40.94'
L25	N 81°37'00" W	96.03'
L26	N 57°48'12" E	68.70'
L27	N 35°03'34" W	10.03'
L28	N 35°03'34" W	51.83'
L29	N 00°03'17" W	7.05'
L30	N 00°03'17" W	54.12'
L31	N 00°03'17" W	18.83'
L33	N 64°07'32" E	35.99'

FOR TRAILS EASEMENT NOTES C,
C1 AND C2 - SEE SHEET 4

FOR MONUMENT NOTES
SEE SHEET 5

CURVE TABLE			
CURVE	DELTA	RADIUS	LENGTH
C1	35°55'55"	90.00'	56.44'
C2	24°56'37"	90.00'	39.18'
C3	24°34'30"	90.00'	38.60'
C4	48°55'25"	90.00'	76.85'
C5	49°45'00"	90.00'	78.15'
C6	21°54'10"	90.00'	34.40'
C7	47°30'15"	90.00'	74.62'
C8	46°00'05"	90.00'	72.26'
C9	1°30'10"	90.00'	2.36'
C10	46°05'10"	90.00'	72.39'
C11	42°52'12"	90.00'	67.34'

SEE SHEET 9

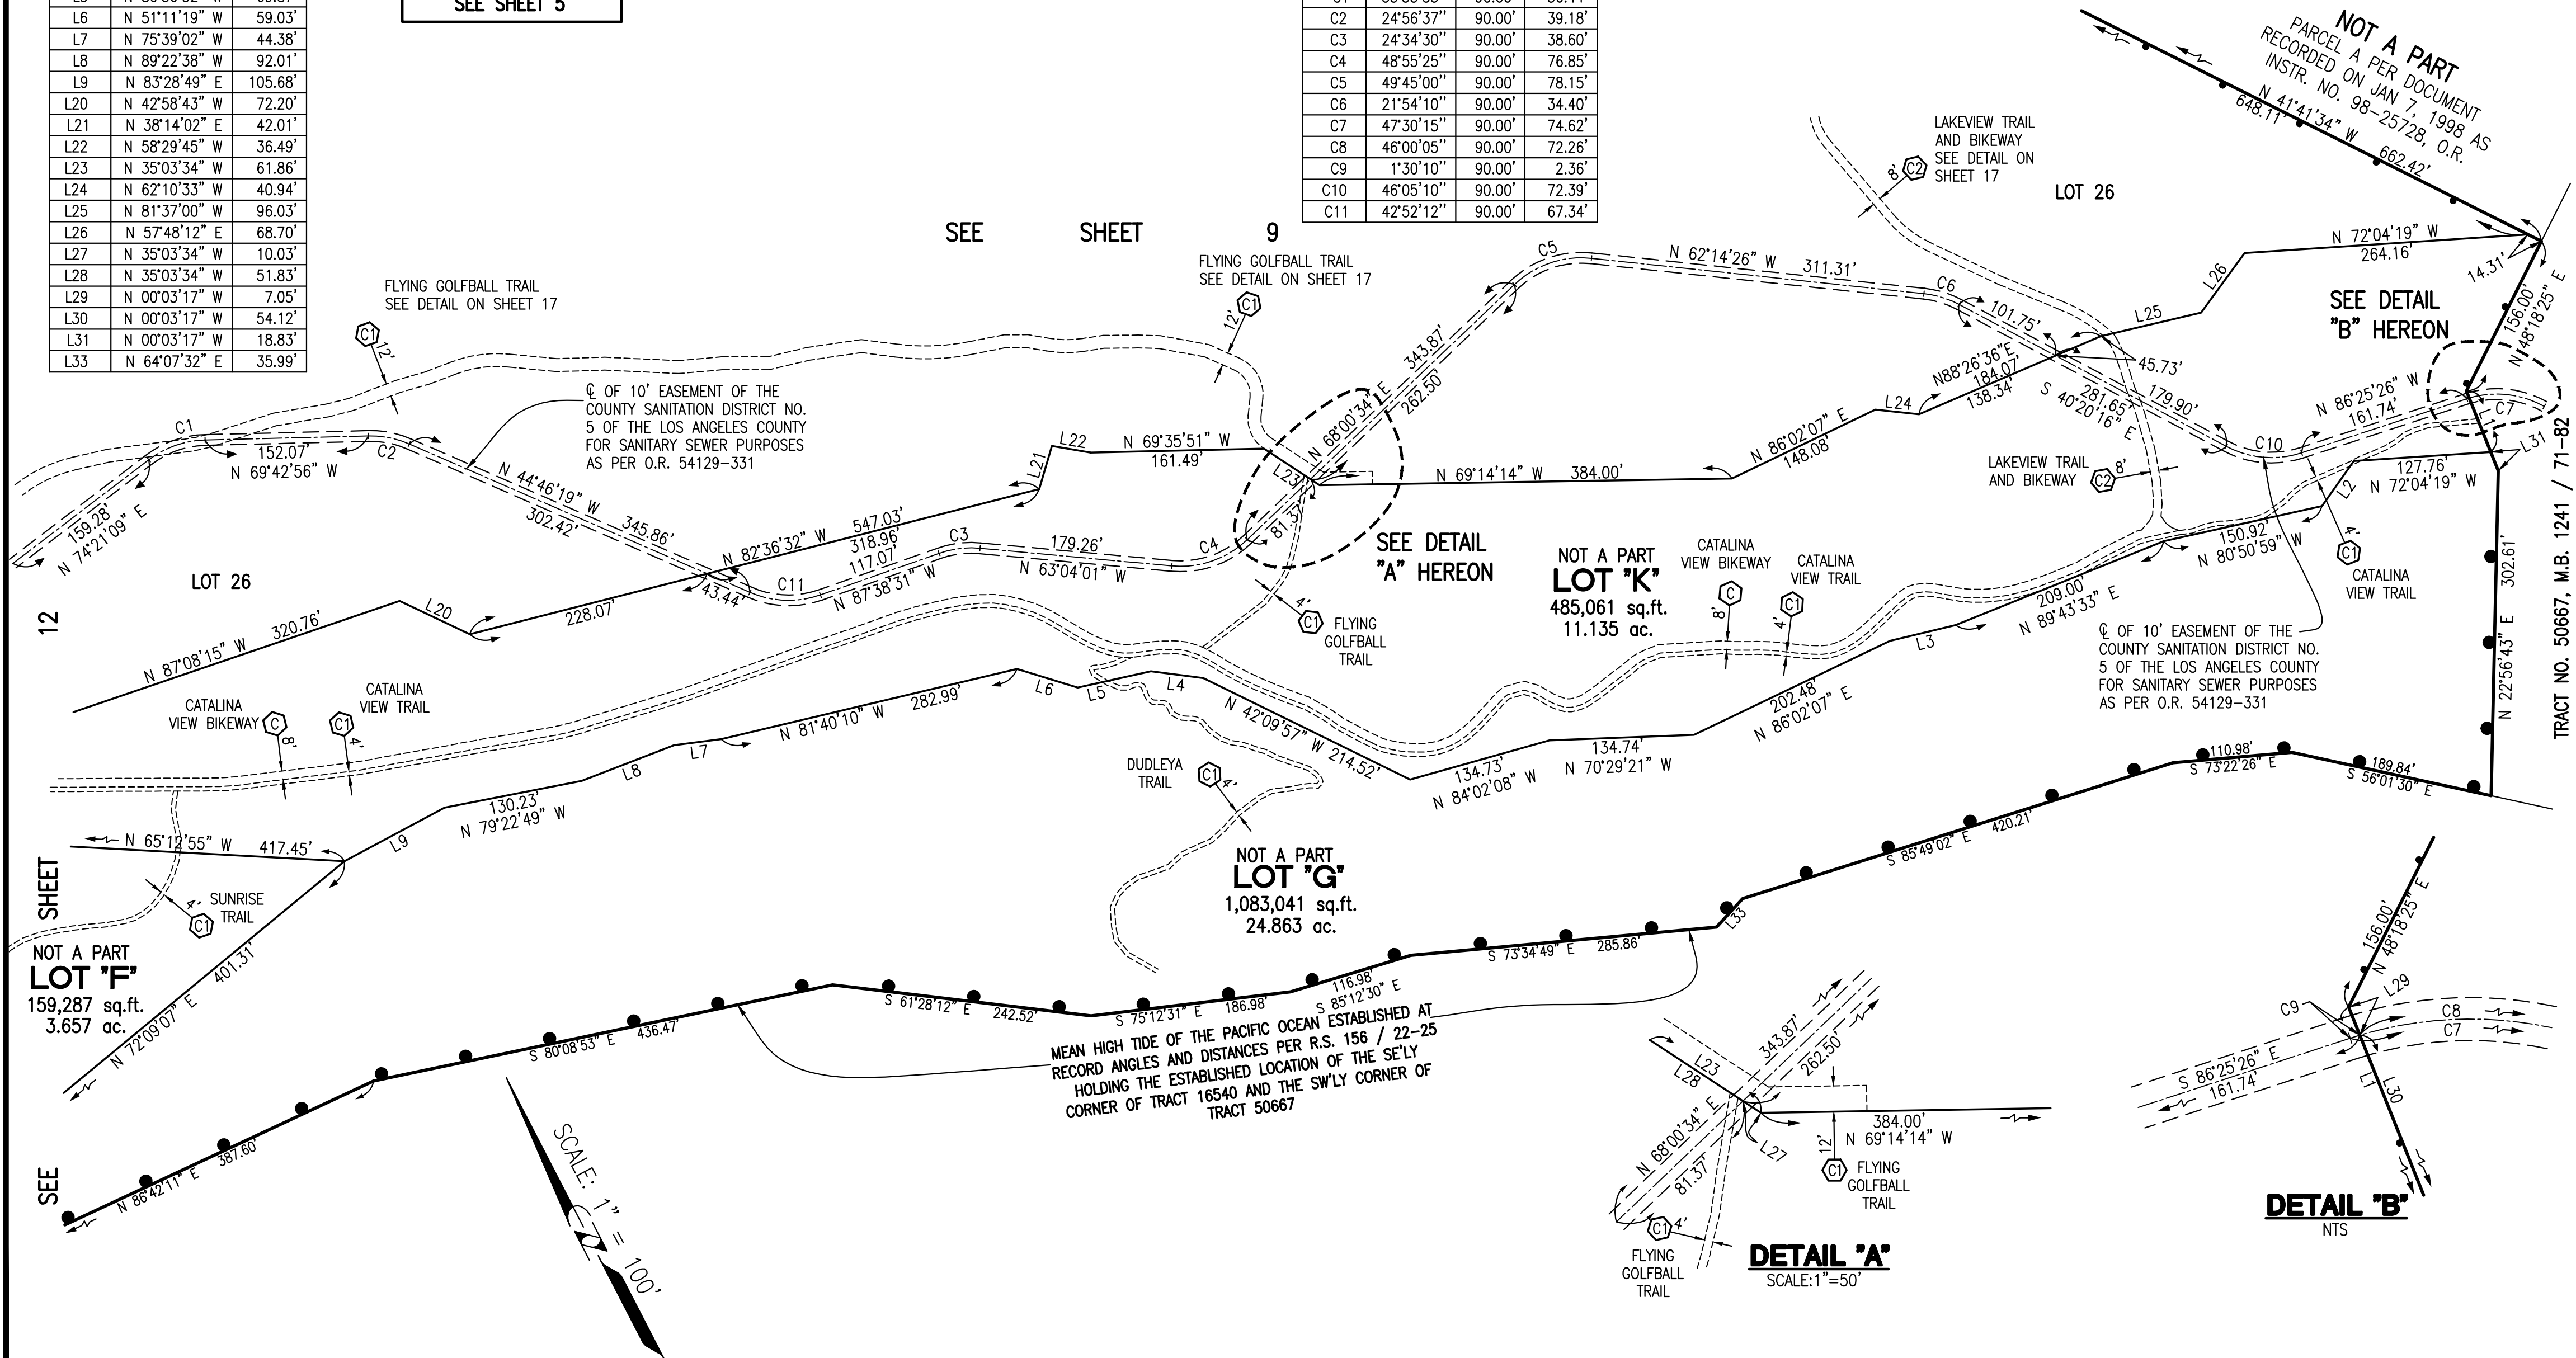

NOT A PART
PARCEL A PER DOCUMENT
RECORDED ON JAN 7, 1998 AS
INSTR. NO. 98-25728, O.R.

SEE DETAIL
"B" HEREON

SEE DETAIL
"A" HEREON

NOT A PART
LOT "K"
485,061 sq.ft.
11.135 ac.

NOT A PART
LOT "G"
1,083,041 sq.ft.
24.863 ac.

MEAN HIGH TIDE OF THE PACIFIC OCEAN ESTABLISHED AT
RECORD ANGLES AND DISTANCES PER R.S. 156 / 22-25
HOLDING THE ESTABLISHED LOCATION OF THE SE'LY
CORNER OF TRACT 16540 AND THE SW'LY CORNER OF
TRACT 50667


DETAIL "B"
NTS

DETAIL "A"
SCALE: 1" = 50'

INDICATES THE BOUNDARY OF THE LAND
BEING SUBDIVIDED BY THIS MAP

TRACT NO. 50666

SHEET 14 OF 18 SHEETS

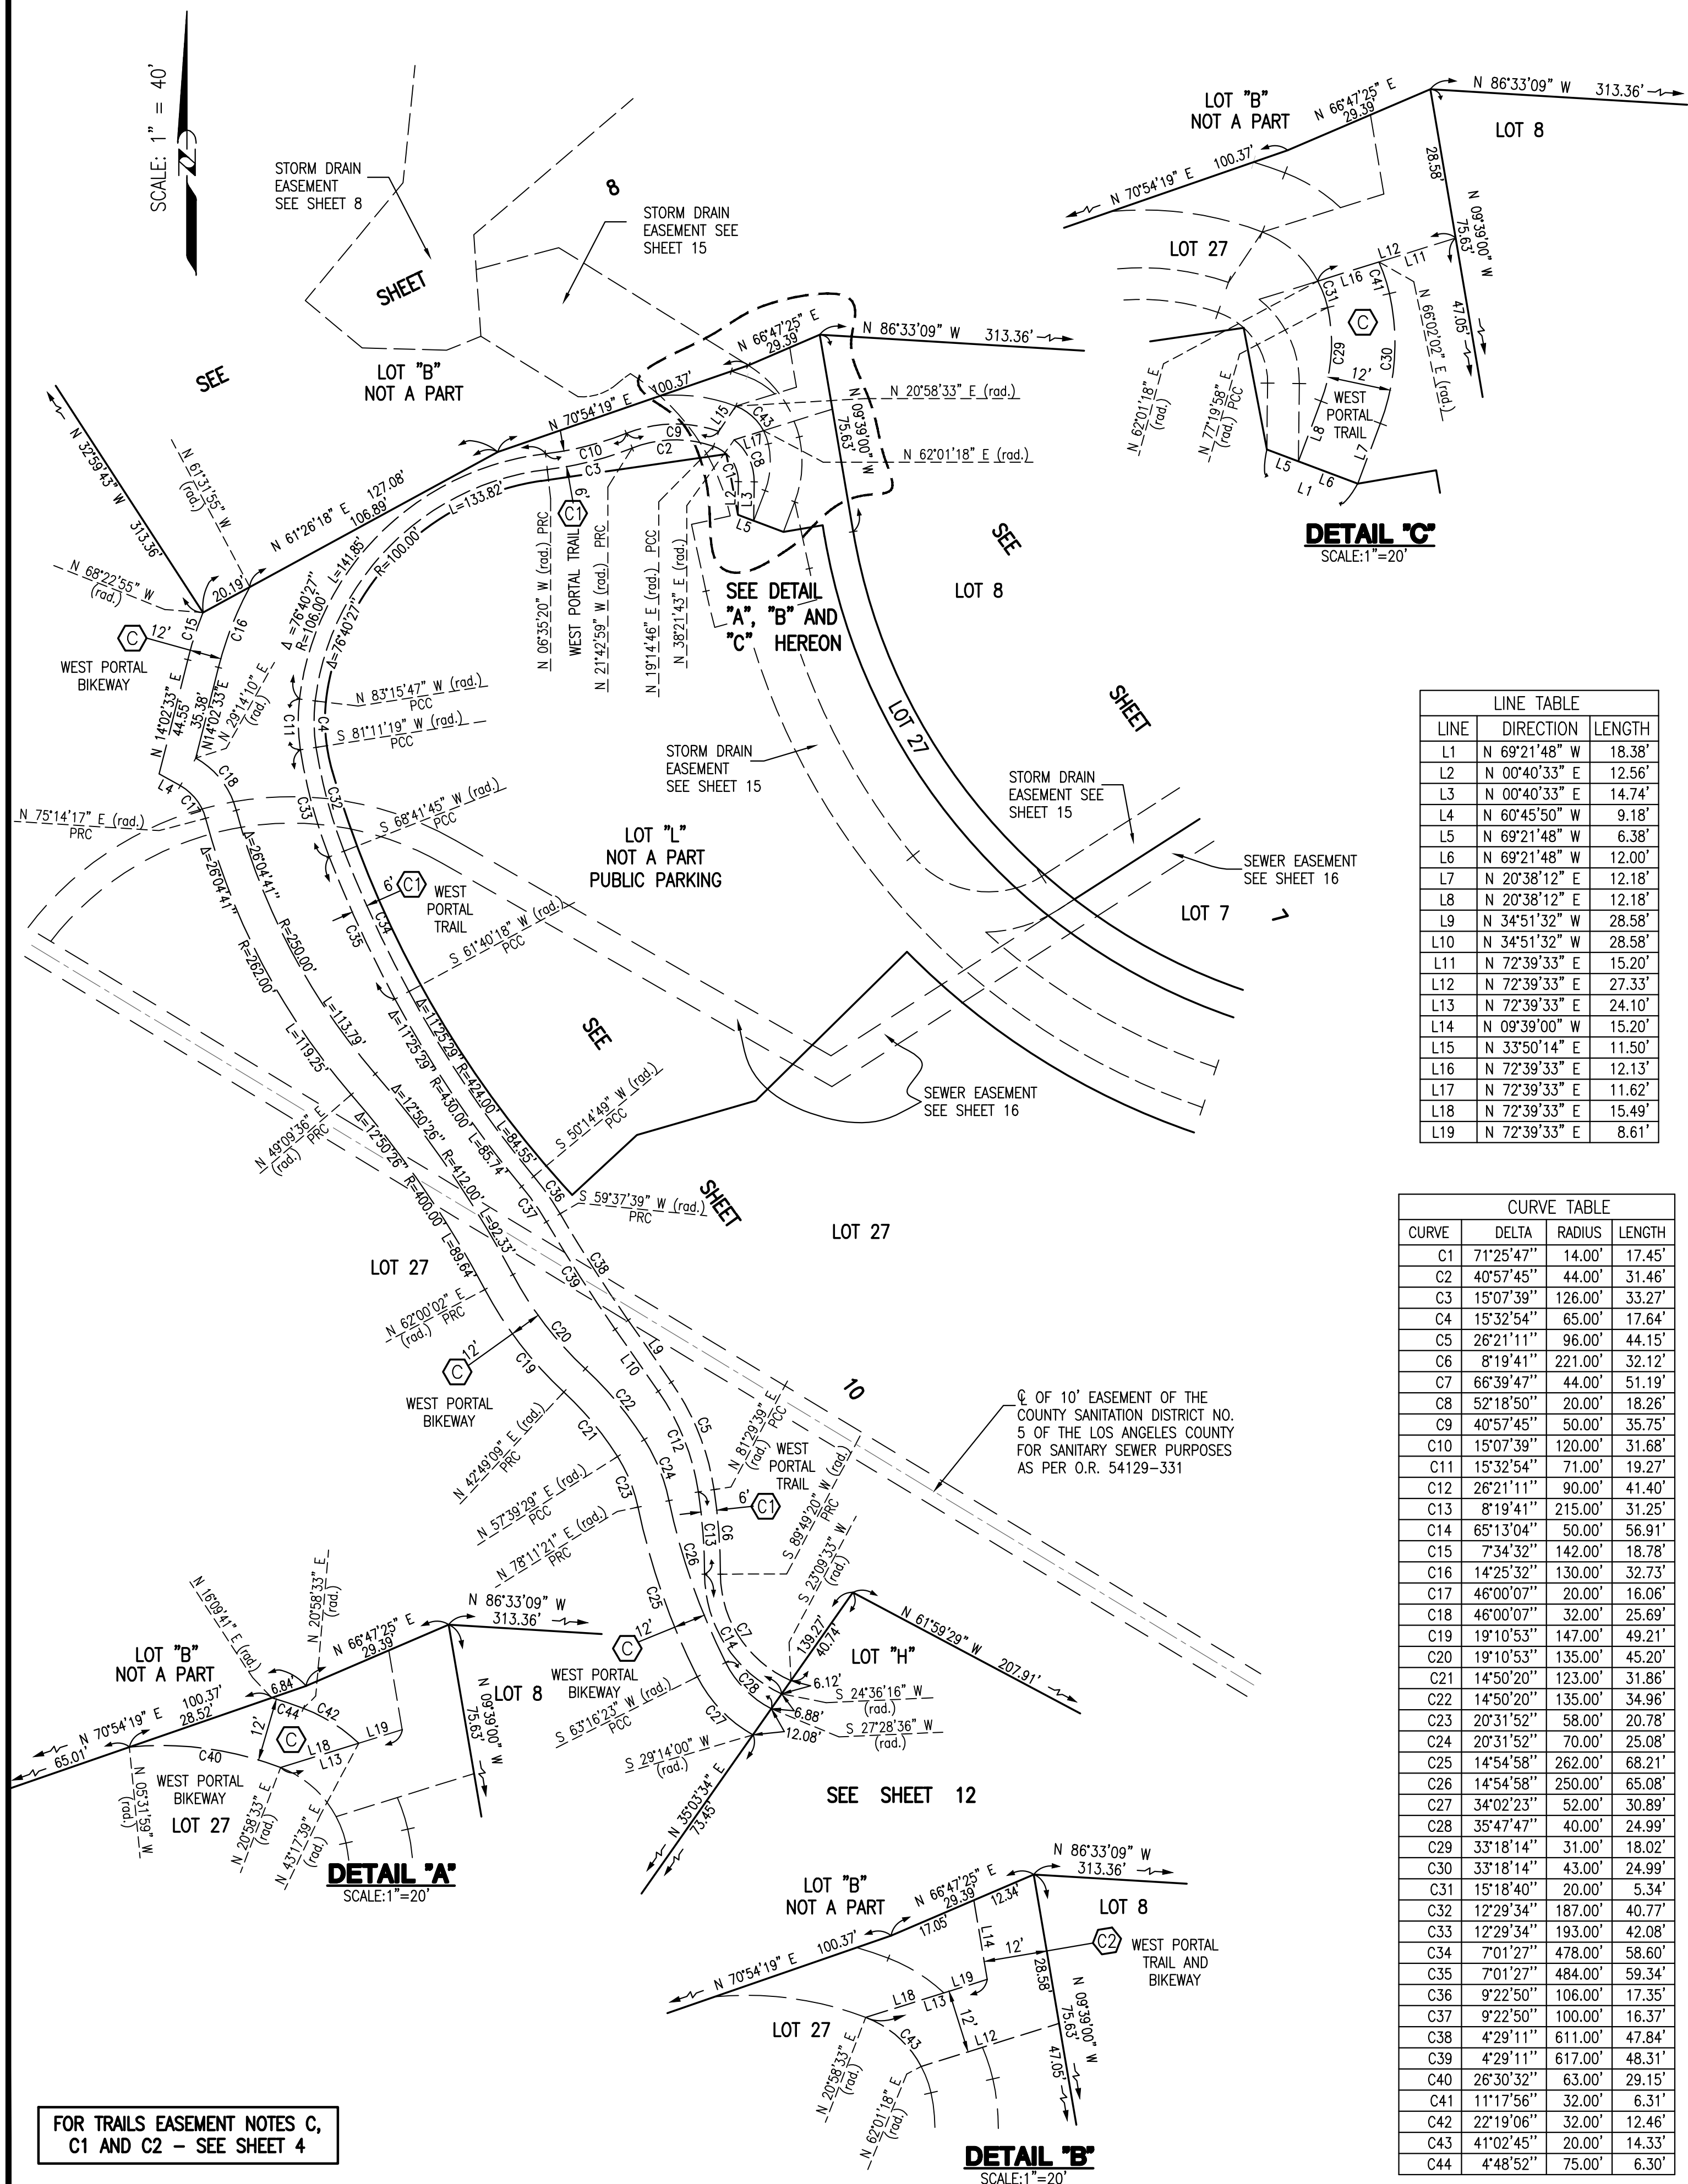

INDICATES THE BOUNDARY OF THE LAND
BEING SUBDIVIDED BY THIS MAP

TRACT NO. 50666

SHEET 15 OF 18 SHEETS

CURVE TABLE			
CURVE	DELTA	RADIUS	LENGTH
C1	195°47'35"	38.00'	129.85'
C2	106°27'15"	38.00'	70.60'
C3	21°50'40"	38.00'	14.49'
C4	20°06'42"	82.00'	28.78'
C5	82°03'49"	38.00'	54.43'
C6	24°23'26"	38.00'	16.17'
C7	32°04'43"	140.00'	78.38'
C8	6°56'11"	140.00'	16.95'
C9	25°08'32"	140.00'	61.43'
C10	22°58'56"	254.00'	101.88'
C11	67°29'40"	38.00'	44.76'
C12	31°14'26"	53.00'	28.90'
C13	35°18'33"	98.00'	60.39'
C15	23°55'57"	254.00'	106.10'
C16	2°52'44"	242.00'	12.16'
C17	2°52'44"	282.00'	14.17'
C18	78°48'33"	43.00'	59.15'
C19	36°04'28"	85.00'	53.52'
C20	64°25'13"	82.00'	92.20'
C21	15°42'59"	82.00'	22.49'
C22	28°35'32"	82.00'	40.92'
C23	17°15'35"	98.00'	29.52'
C24	83°39'30"	37.00'	54.02'
C25	9°29'35"	85.00'	14.08'
C26	19°53'23"	85.00'	29.51'
C27	16°11'05"	85.00'	24.01'
C28	42°43'36"	20.00'	14.91'
C29	16°45'00"	37.00'	10.82'
C30	66°54'30"	37.00'	43.21'
C31	4°38'16"	53.00'	4.29'
C32	26°36'10"	53.00'	24.61'
C33	3°56'10"	234.00'	16.08'
C34	3°46'40"	223.00'	14.70'

LINE TABLE		
LINE	DIRECTION	LENGTH
L1	S 09°40'10" E	13.00
L2	S 83°52'35" E	29.12
L3	N 76°51'17" E	20.65
L4	N 54°09'12" E	29.35
L5	N 79°51'58" E	92.51
L6	N 71°04'00" W	11.30
L7	N 18°56'00" E	16.00
L8	N 79°51'58" E	17.32
L9	N 74°52'02" E	12.00
L10	N 74°52'02" E	12.00
L11	N 12°15'14" W	25.83
L12	N 77°44'46" E	15.00
L13	N 12°15'14" W	25.85
L14	N 66°47'25" E	29.35
L15	N 09°39'00" W	75.63
L16	N 10°45'09" W	23.44
L17	N 69°21'48" W	18.38
L18	N 80°21'00" E	15.07
L19	N 09°39'00" W	4.32
L20	N 81°43'42" E	63.94
L21	N 81°43'42" E	6.95
L22	N 51°54'06" E	7.35
L23	N 80°21'00" E	8.45
L24	N 80°21'00" E	6.62
L25	N 12°15'14" W	10.53
L26	N 12°15'14" W	15.33
L27	N 75°06'19" E	32.32
L28	N 03°58'10" W	25.32
L29	N 57°16'35" E	7.42
L30	N 83°21'13" E	16.00
L31	N 79°51'58" E	96.12
L32	N 81°43'42" E	70.85

EASEMENT NOTES

› DENOTES A VARIABLE WIDTH EASEMENT, UNLESS OTHERWISE NOTED ON MAP, TO THE CITY OF RANCHO PALOS VERDES FOR STORM DRAIN PURPOSES.

SCALE: 1" = 60'

INDICATES THE BOUNDARY OF THE LAND BEING SUBDIVIDED BY THIS MAP


CURVE TABLE			
CURVE	DELTA	RADIUS	LENGTH
C1	20°00'00"	155.00'	54.11'
C2	20°00'00"	145.00'	50.61'
C3	20°40'39"	280.00'	101.05'
C4	2°08'07"	280.00'	10.43'
C5	3°41'57"	280.00'	18.08'
C6	15°56'45"	223.00'	62.06'
C7	2°45'09"	223.00'	10.71'
C8	42°43'06"	223.00'	166.26'
C9	17°03'05"	234.00'	69.64'
C10	2°36'20"	234.00'	10.64'
C11	41°45'35"	234.00'	170.55'
C12	61°33'43"	125.00'	134.31'
C13	21°07'22"	125.00'	46.08'
C14	63°40'19"	115.00'	127.80'
C15	18°30'53"	115.00'	37.16'
C16	23°21'10"	400.00'	163.03'
C17	1°37'55"	400.00'	11.39'
C18	1°38'57"	400.00'	11.51'
C19	1°04'23"	245.00'	4.59'
C20	20°18'05"	250.00'	88.58'

VESTING TRACT NO. 50666

IN THE CITY OF RANCHO PALOS VERDES
COUNTY OF LOS ANGELES, STATE OF CALIFORNIA
SAWAYA ENGINEERING CONSULTANTS, INC.

SHEET 16 OF 18 SHEETS

LINE TABLE		
LINE	DIRECTION	LENGTH
L1	N 45°26'43" E	80.29'
L2	N 73°51'01" E	46.86'
L3	N 51°29'29" E	24.48'
L4	N 51°29'29" E	24.48'
L5	N 57°16'35" E	11.64'
L6	N 57°16'35" E	11.85'
L7	N 45°26'43" E	10.38'
L8	N 09°39'00" W	4.32'
L9	N 80°21'00" E	15.07'
L10	N 69°21'48" W	18.38'
L11	N 10°45'09" W	23.44'
L12	N 47°11'15" E	33.44'

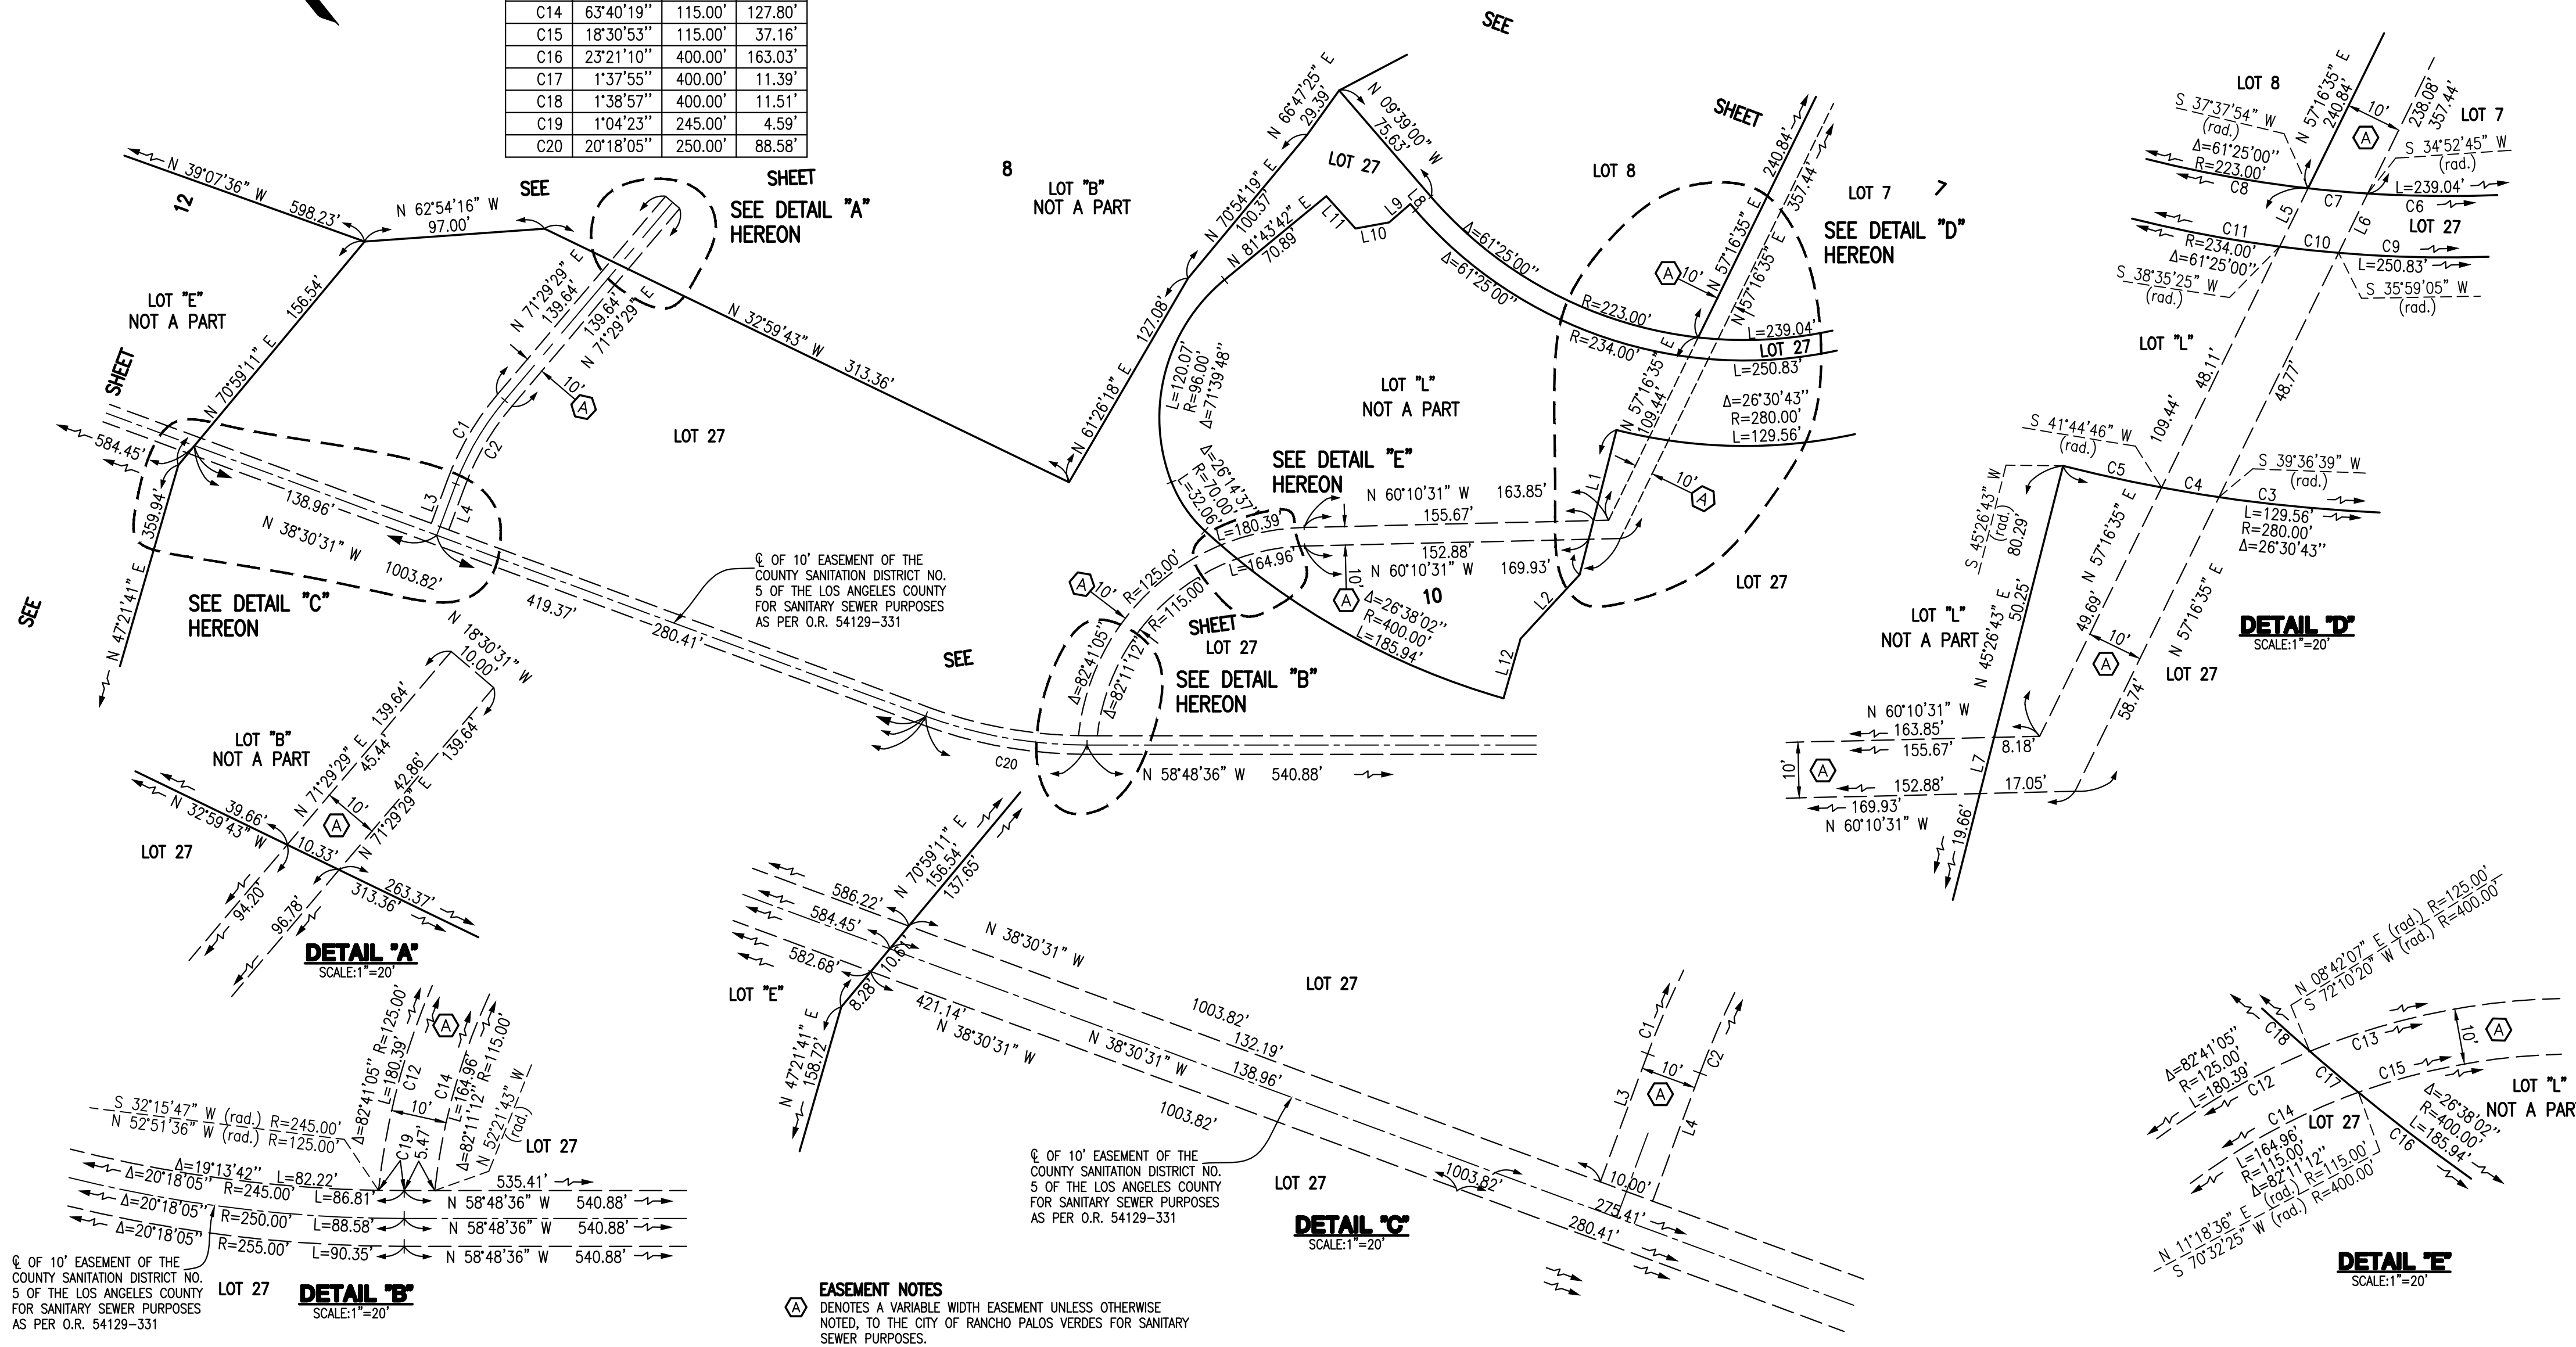


SCALE: 1" = 100'

SHEET 17 OF 18 SHEETS

VESTING TRACT NO. 50666

IN THE CITY OF RANCHO PALOS VERDES
COUNTY OF LOS ANGELES, STATE OF CALIFORNIA
SAWAYA ENGINEERING CONSULTANTS, INC.



INDICATES THE BOUNDARY OF THE LAND
BEING SUBDIVIDED BY THIS MAP

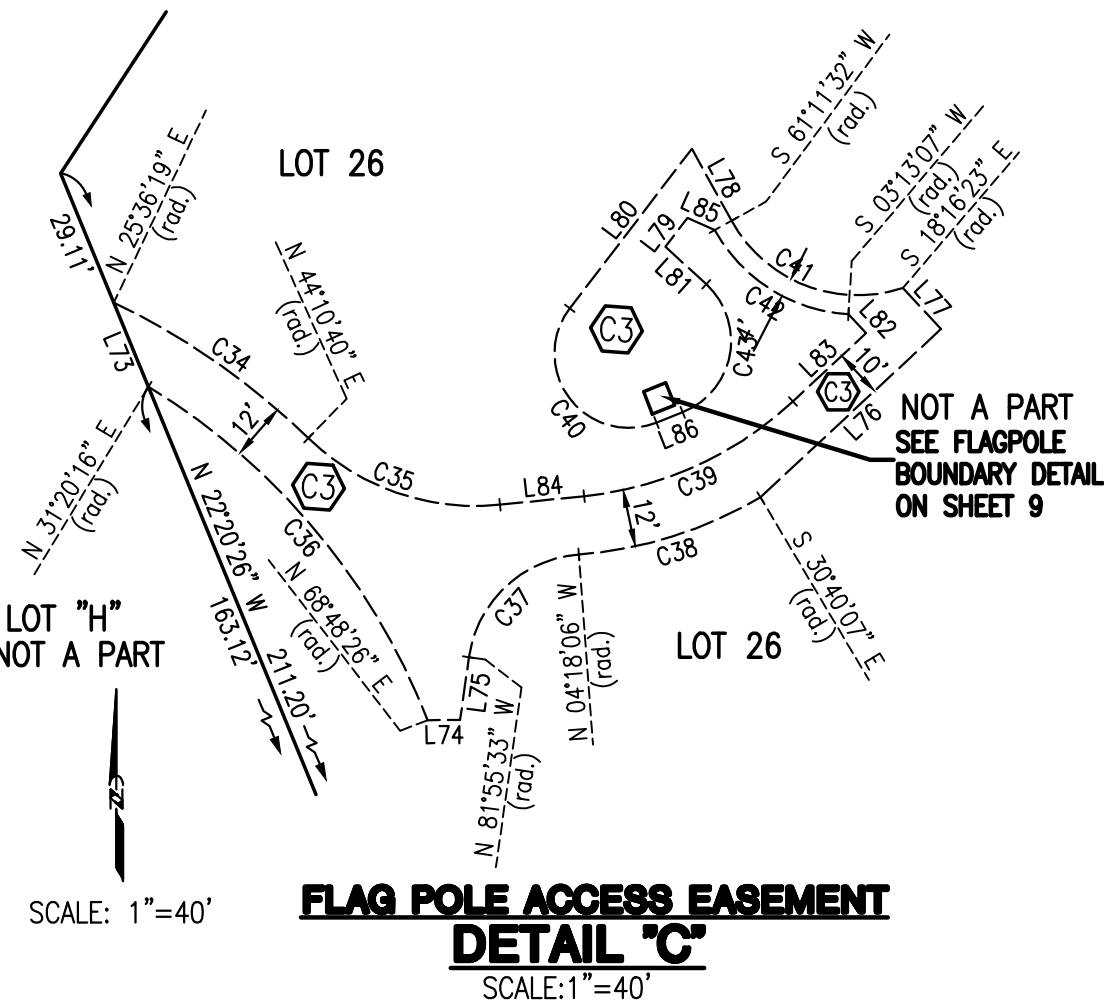

CURVE TABLE			
CURVE	DELTA	RADIUS	LENGTH
C1	65°21'47"	26.00'	29.66'
C2	25°05'55"	137.00'	60.01'
C3	10°32'06"	150.00'	27.58'
C4	26°17'08"	120.00'	55.05'
C5	18°27'41"	208.00'	67.02'
C6	18°08'00"	100.00'	31.65'
C7	71°38'30"	37.00'	46.26'
C8	62°37'05"	21.00'	22.95'
C9	62°37'05"	33.00'	36.07'
C10	71°38'30"	25.00'	31.26'
C11	18°08'00"	112.00'	35.45'
C12	18°27'41"	220.00'	70.89'
C13	26°17'08"	108.00'	49.55'
C14	10°32'06"	162.00'	29.79'
C15	25°05'55"	125.00'	54.76'
C16	65°21'47"	38.00'	43.35'
C17	46°18'41"	40.00'	32.33'
C18	16°23'37"	392.00'	112.16'
C19	14°13'21"	392.00'	97.31'
C20	1°26'11"	392.00'	9.83'
C21	0°44'05"	392.00'	4.49'
C22	18°07'37"	147.00'	46.51'
C23	20°16'00"	155.00'	54.83'
C24	24°09'23"	108.00'	45.53'
C25	24°09'23"	100.00'	42.16'
C26	29°20'02"	58.00'	29.69'
C27	29°20'02"	50.00'	25.60'
C28	26°09'51"	68.00'	31.05'
C29	26°09'51"	60.00'	27.40'
C30	31°15'02"	248.00'	135.27'
C31	31°15'02"	240.00'	130.90'
C32	17°57'13"	158.00'	49.51'
C33	15°49'41"	150.00'	41.44'
C34	18°34'21"	153.00'	49.60'
C35	50°00'50"	50.00'	43.65'
C36	37°28'10"	141.00'	92.21'
C37	77°37'27"	25.00'	33.87'
C38	26°22'01"	87.00'	40.04'
C39	37°08'30"	75.00'	48.62'
C40	149°06'31"	15.50'	40.34'
C41	79°27'55"	30.00'	41.61'
C42	57°58'25"	34.00'	34.40'
C43	115°44'29"	16.00'	32.32'

LINE TABLE		
LINE	DIRECTION	LENGTH
L1	N 37°48'42" W	40.73'
L2	N 47°27'46" W	22.03'
L3	N 67°10'27" E	24.08'
L4	N 73°41'24" E	19.16'
L5	N 81°12'41" W	33.45'
L6	N 75°48'52" W	72.71'
L7	N 86°20'58" W	58.11'
L8	N 78°02'57" W	50.07'
L9	N 82°39'12" W	21.87'
L10	N 89°18'56" W	46.08'
L11	N 84°25'23" W	28.86'
L12	N 89°05'58" W	26.36'
L13	N 62°48'50" W	43.82'
L14	N 69°56'48" W	45.06'
L15	N 65°41'26" W	68.60'
L16	N 73°17'54" W	40.21'
L17	N 68°24'07" W	43.13'
L18	N 81°39'09" W	37.17'
L19	N 76°40'24" W	51.42'
L20	N 60°55'17" W	33.22'
L21	N 79°22'58" W	33.83'
L22	N 68°42'06" W	22.19'
L23	N 58°44'56" W	19.58'
L24	N 76°52'56" W	19.50'
L25	N 68°51'50" W	32.63'
L26	N 66°42'31" W	20.94'
L27	N 57°53'45" W	45.85'
L28	N 44°04'59" W	31.25'
L29	N 27°33'31" E	16.93'
L30	N 35°03'34" W	58.17'
L31	N 69°14'14" W	45.67'
L32	N 20°45'46" E	12.00'
L33	N 35°03'34" W	61.86'
L34	N 27°33'31" E	16.93'
L35	N 44°04'59" W	29.79'
L36	N 57°53'45" W	43.47'
L37	N 66°42'31" W	19.79'
L38	N 68°51'50" W	31.56'
L39	N 76°52'56" W	18.66'
L40	N 58°44'56" W	18.53'
L41	N 68°42'06" W	20.03'
L42	N 79°22'58" W	32.71'
L43	N 60°55'17" W	31.56'
L44	N 76°40'24" W	49.24'
L45	N 81°39'09" W	38.04'
L46	N 68°24'07" W	44.01'

LINE TABLE		
LINE	DIRECTION	LENGTH
L47	N 73°17'54" W	40.49'
L48	N 65°41'26" W	68.95'
L49	N 69°56'48" W	45.36'
L50	N 62°48'50" W	44.57'
L51	N 89°05'58" W	26.85'
L52	N 84°25'23" W	28.84'
L53	N 89°18'56" W	46.27'
L54	N 82°39'12" W	23.05'
L55	N 78°02'57" W	49.68'
L56	N 86°20'58" W	57.24'
L57	N 75°48'52" W	72.14'
L58	N 81°12'41" W	32.88'
L59	N 73°41'24" E	18.48'
L60	N 67°10'27" E	23.39'
L61	N 47°27'46" W	22.03'
L62	N 58°29'45" W	36.49'
L63	N 38°14'02" E	42.01'
L64	N 33°09'26" E	40.16'
L65	N 72°04'19" W	264.16'
L66	N 45°59'43" W	62.67'
L67	N 45°59'43" W	62.46'
L68	N 42°59'22" W	74.46'
L69	N 42°59'22" W	74.25'
L70	N 18°49'59" W	90.84'
L71	N 10°30'03" E	88.56'
L72	N 67°54'56" E	34.86'
L73	N 22°20'26" W	18.97'
L74	N 89°47'03" E	6.77'
L75	N 08°04'27" E	13.21'
L76	N 47°01'20" E	51.42'
L77	N 42°58'40" W	11.66'
L78	N 28°48'28" W	17.11'
L79	N 37°25'17" E	7.55'
L80	N 37°25'17" E	41.87'
L81	N 47°25'43" W	11.58'
L82	N 42°58'40" W	5.38'
L83	N 47°01'20" E	20.87'
L84	N 84°09'50" E	17.61'
L85	N 66°12'42" W	6.22'
L86	N 68°18'46" E	5.90'

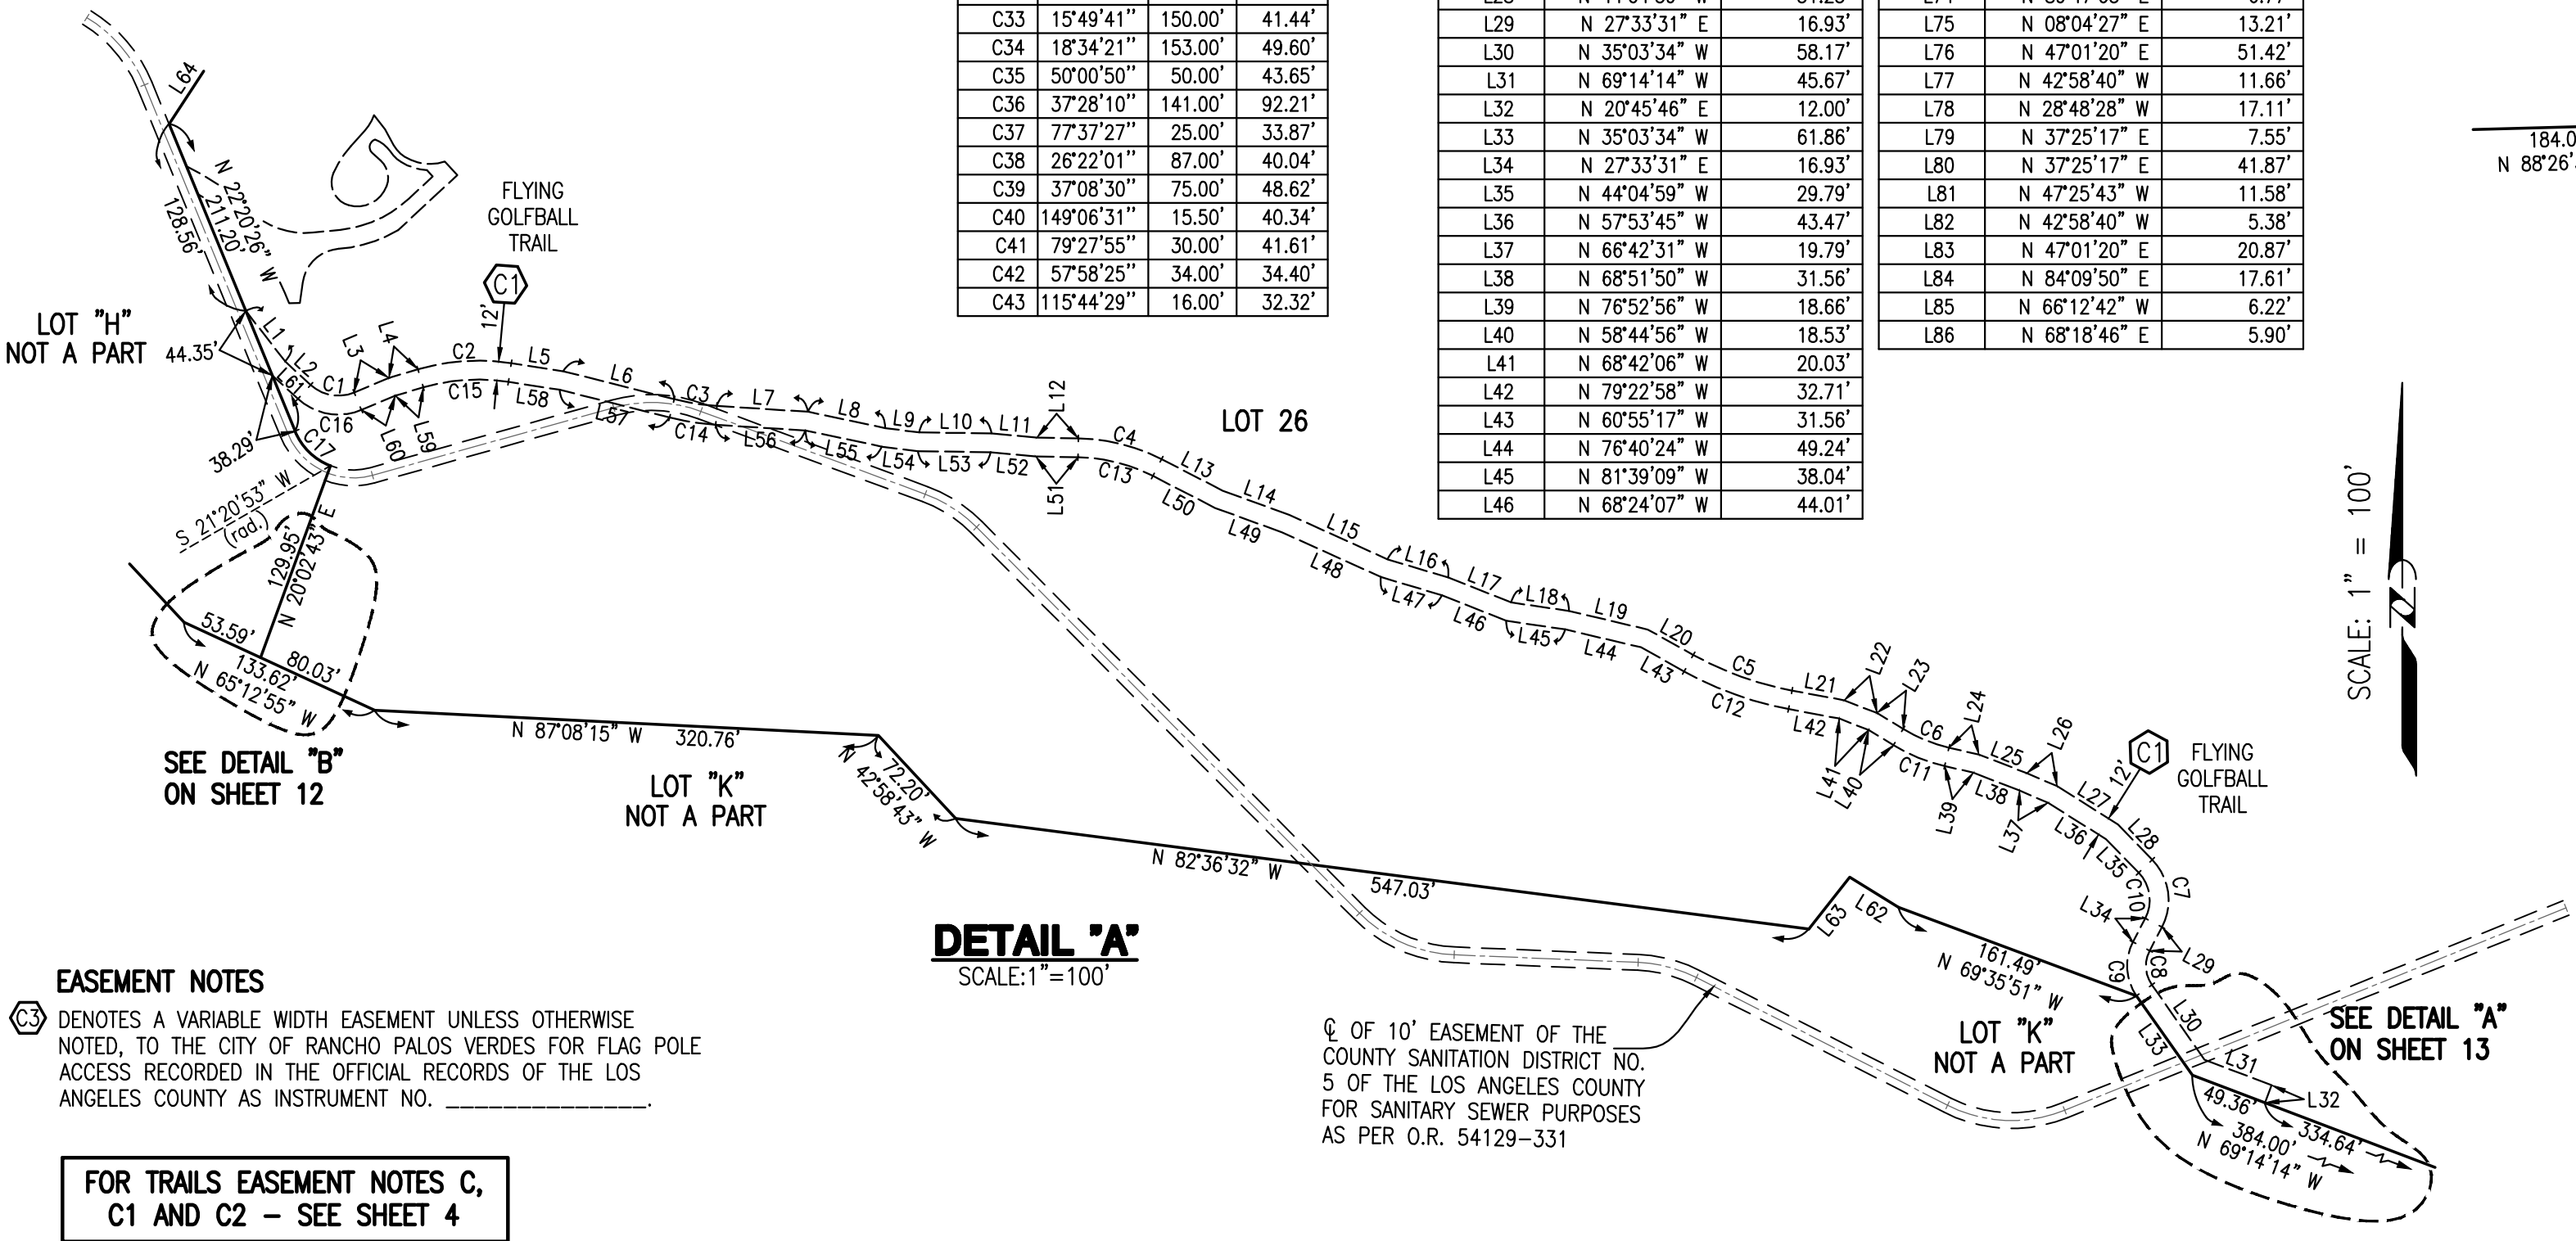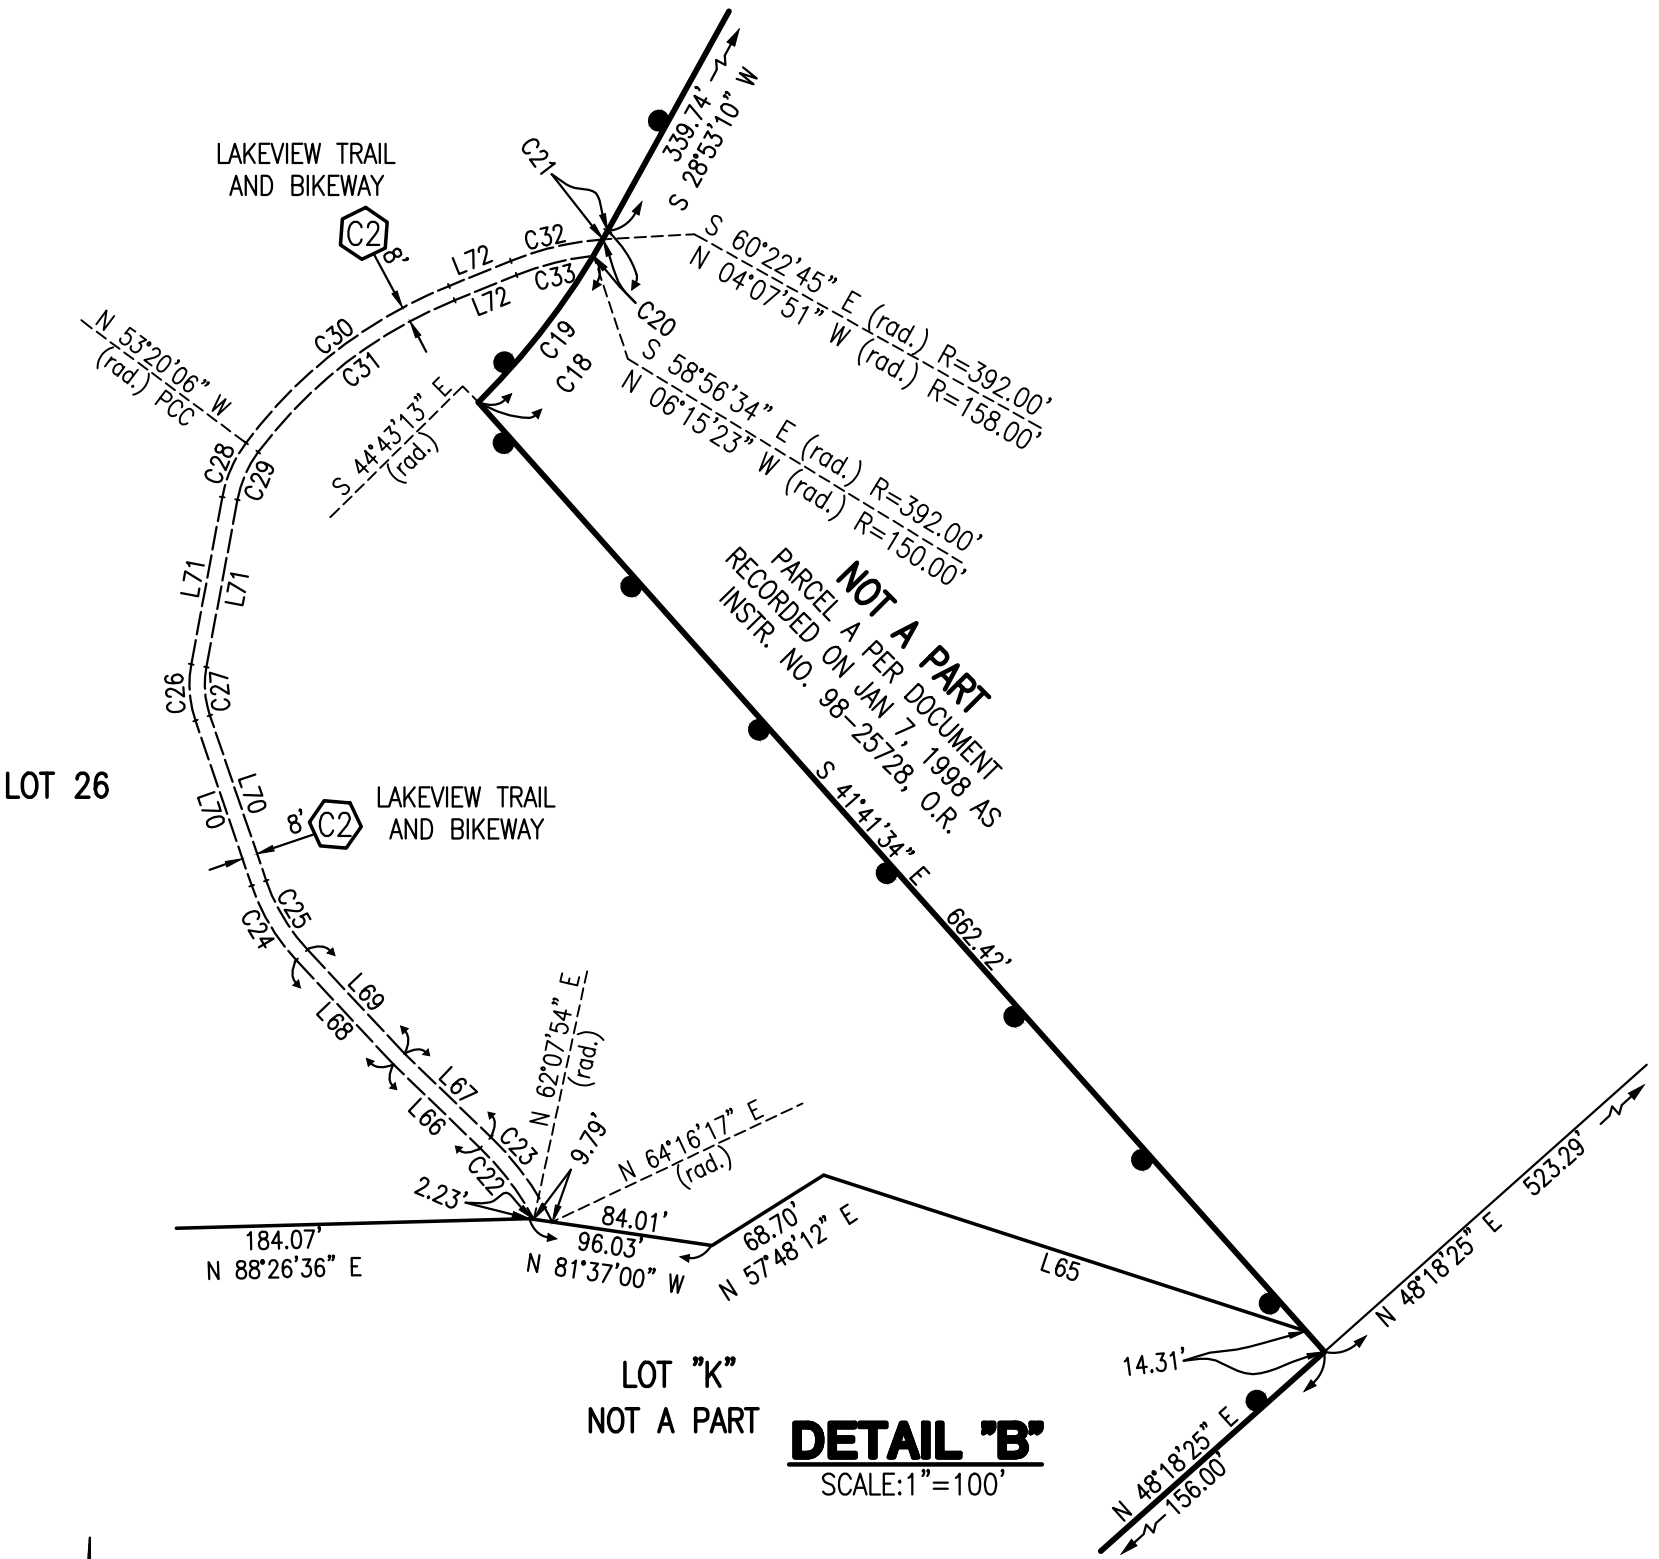


EASEMENT NOTES

Ⓢ DENOTES A VARIABLE WIDTH EASEMENT UNLESS OTHERWISE NOTED, TO THE CITY OF RANCHO PALOS VERDES FOR FLAG POLE ACCESS RECORDED IN THE OFFICIAL RECORDS OF THE LOS ANGELES COUNTY AS INSTRUMENT NO. _____

FOR TRAILS EASEMENT NOTES C, C1 AND C2 - SEE SHEET 4

Q OF 10' EASEMENT OF THE COUNTY SANITATION DISTRICT NO. 5 OF THE LOS ANGELES COUNTY FOR SANITARY SEWER PURPOSES AS PER O.R. 54129-331

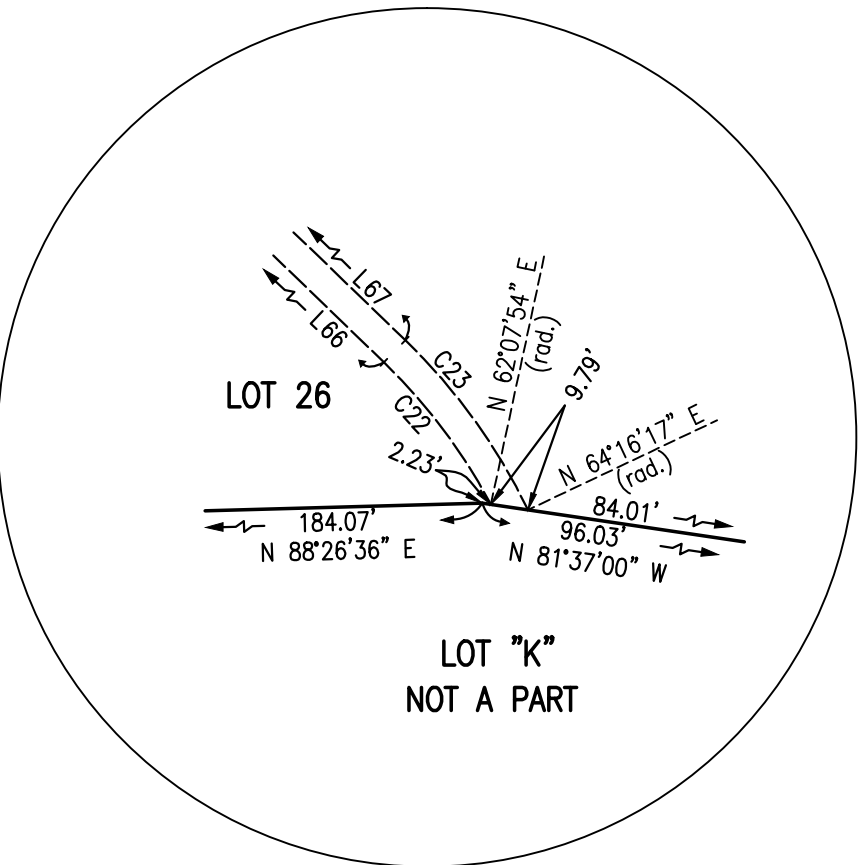

SCALE: 1" = 40'

VESTING

SHEET 18 OF 18 SHEETS

INDICATES THE BOUNDARY OF THE LAND
BEING SUBDIVIDED BY THIS MAP

TRACT NO. 50666

IN THE CITY OF RANCHO PALOS VERDES
COUNTY OF LOS ANGELES, STATE OF CALIFORNIA
SAWAYA ENGINEERING CONSULTANTS, INC.


EASEMENT NOTES

- (A) DENOTES A VARIABLE WIDTH EASEMENT UNLESS OTHERWISE NOTED ON MAP, TO THE CITY OF RANCHO PALOS VERDES FOR SANITARY SEWER PURPOSES.
- (B) DENOTES A VARIABLE WIDTH EASEMENT, UNLESS OTHERWISE NOTED ON MAP, TO THE CITY OF RANCHO PALOS VERDES FOR STORM DRAIN PURPOSES.
- (D) INDICATES A 12' WIDE RECIPROCAL EASEMENT FOR INGRESS, EGRESS, AND ACCESS OVER A PORTION OF LOT 12 FOR THE USE AND BENEFIT OF LOT 13.
- (E) INDICATES A 12' WIDE RECIPROCAL EASEMENT FOR INGRESS, EGRESS, AND ACCESS OVER A PORTION OF LOT 13 FOR THE USE AND BENEFIT OF LOT 12.

FOR TRAILS EASEMENT NOTES C,
C1 AND C2 - SEE SHEET 4


LINE TABLE		
LINE	DIRECTION	LENGTH
L1	N 15°03'16" E	14.00'
L2	N 15°03'16" E	12.00'
L3	N 15°03'16" E	2.00'
L4	N 15°03'16" E	16.00'
L5	N 44°01'19" W	27.99'
L6	N 44°01'19" W	22.65'
L7	N 44°01'19" W	21.42'
L8	N 53°05'31" W	30.89'
L9	N 53°05'31" W	35.42'
L10	N 15°03'16" E	12.00'
L11	N 36°54'29" E	15.00'
L12	N 80°48'23" W	35.72'
L13	N 32°59'07" W	34.11'
L14	N 12°21'35" W	42.29'
L21	N 74°56'44" W	29.14'
L22	N 74°56'44" W	7.46'
L23	N 74°56'44" W	21.68'
L24	N 26°51'57" E	37.80'
L25	N 26°51'57" E	25.54'
L26	N 26°51'57" E	12.26'
L27	N 74°56'44" W	22.88'
L28	N 76°14'20" E	12.31'
L29	N 13°02'02" E	27.34'

CURVE TABLE			
CURVE	DELTA	RADIUS	LENGTH
C1	30°55'25"	30.00'	16.19'
C2	30°55'25"	42.00'	22.67'
C3	30°55'25"	54.00'	29.14'
C4	12°37'28"	40.00'	8.81'
C5	4°43'12"	40.00'	3.30'
C6	10°07'25"	40.00'	7.07'
C7	13°52'17"	40.00'	9.68'
C8	58°40'04"	50.00'	51.20'
C9	18°07'55"	50.00'	15.82'
C10	40°32'01"	50.00'	35.38'
C11	49°27'31"	40.00'	34.53'
C12	31°15'49"	40.00'	21.83'
C13	18°11'42"	40.00'	12.70'
C19	114°20'21"	40.00'	79.82'
C20	18°53'43"	40.00'	13.19'
C21	17°20'40"	40.00'	12.11'
C22	23°59'42"	40.00'	16.75'
C23	54°06'16"	40.00'	37.77'
C24	93°22'31"	36.22'	59.03'

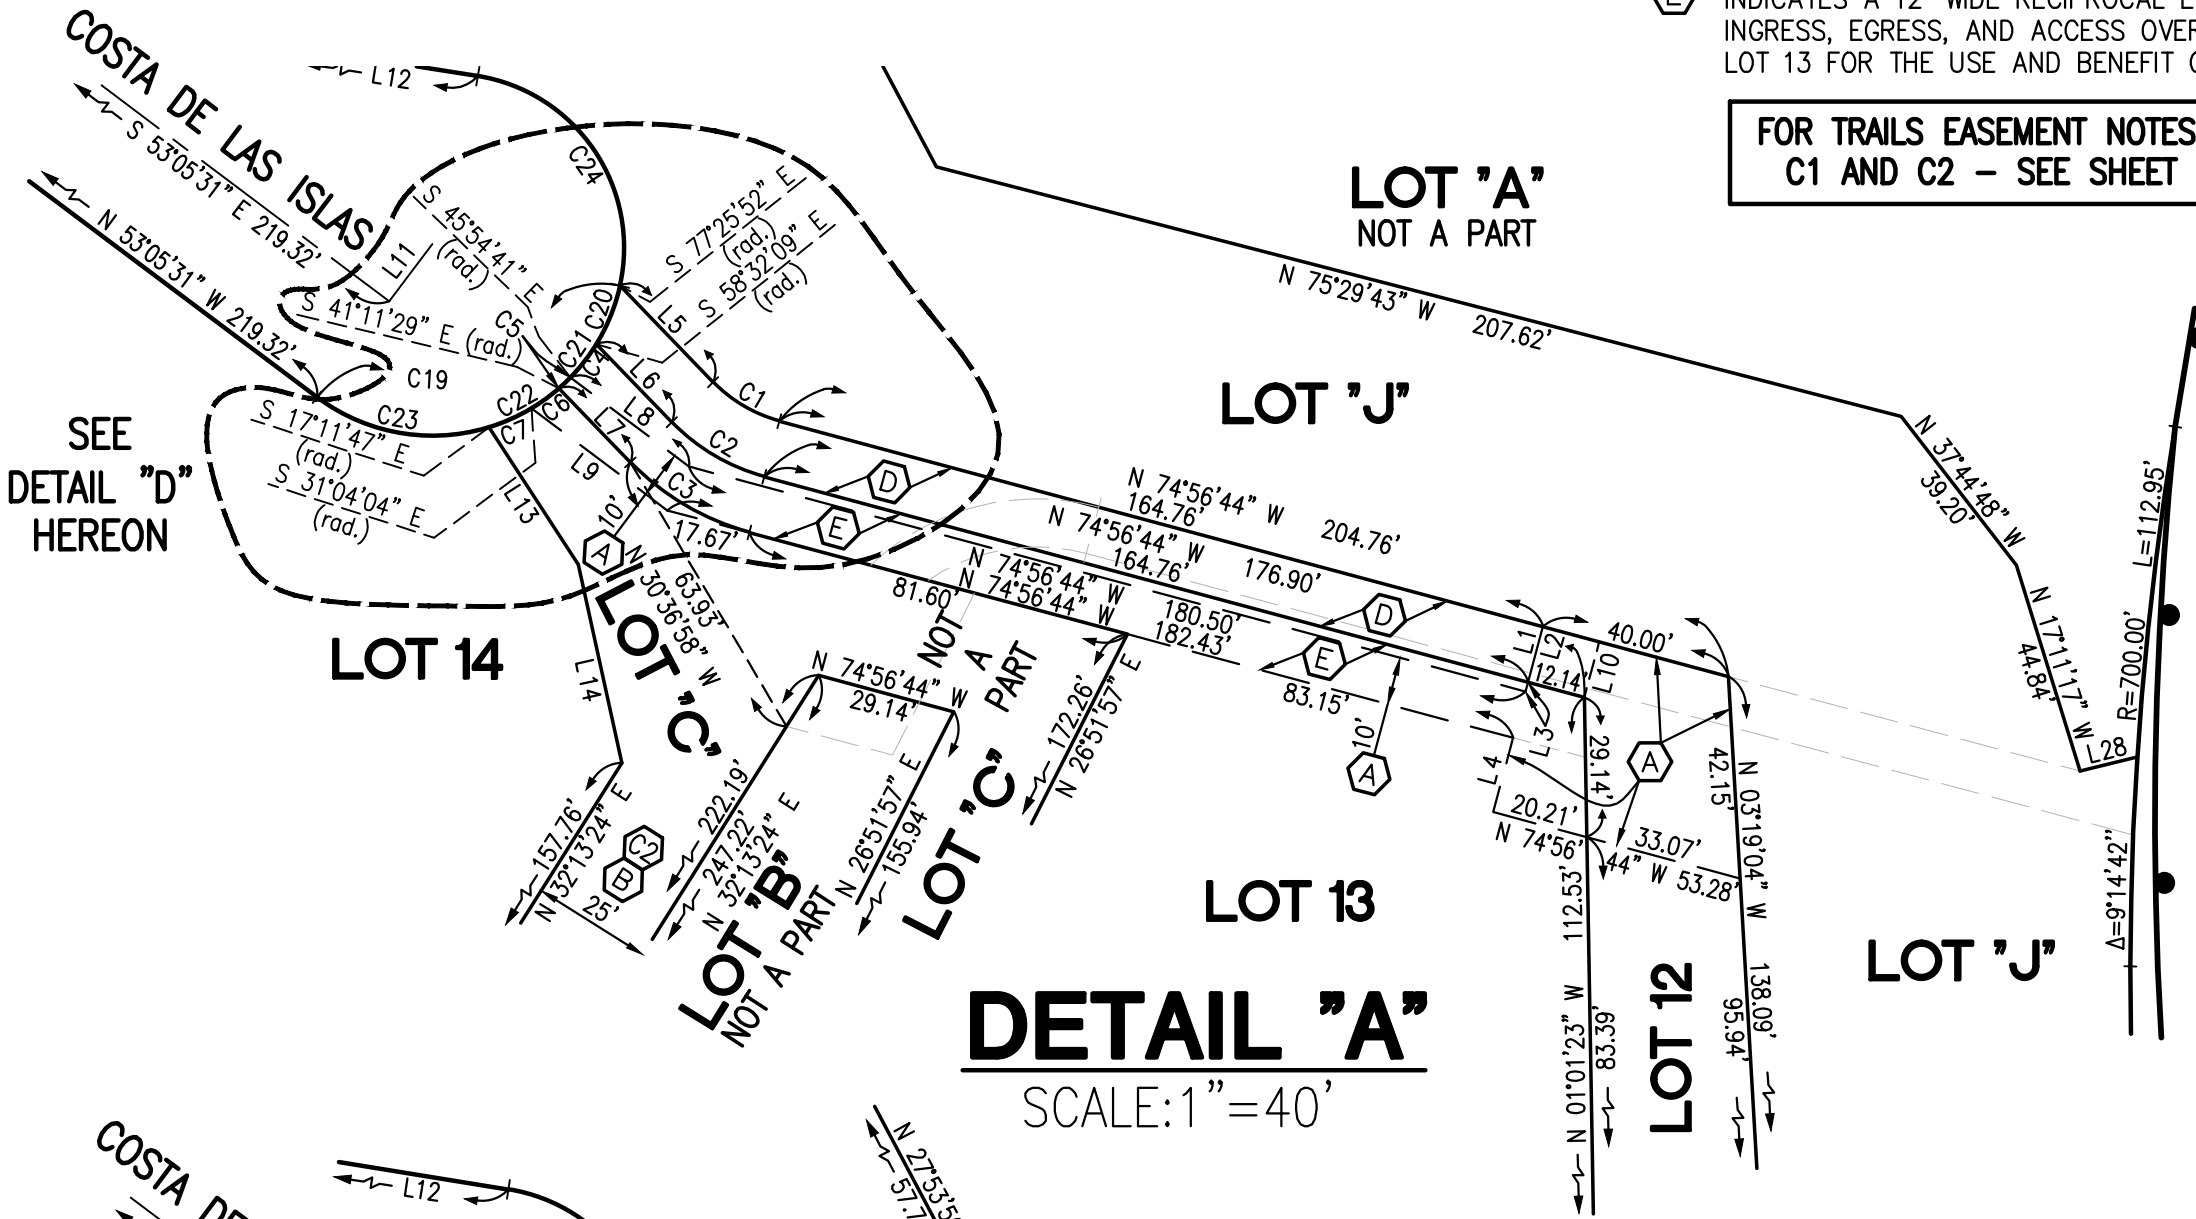

DETAIL "A"

SCALE: 1" = 40'

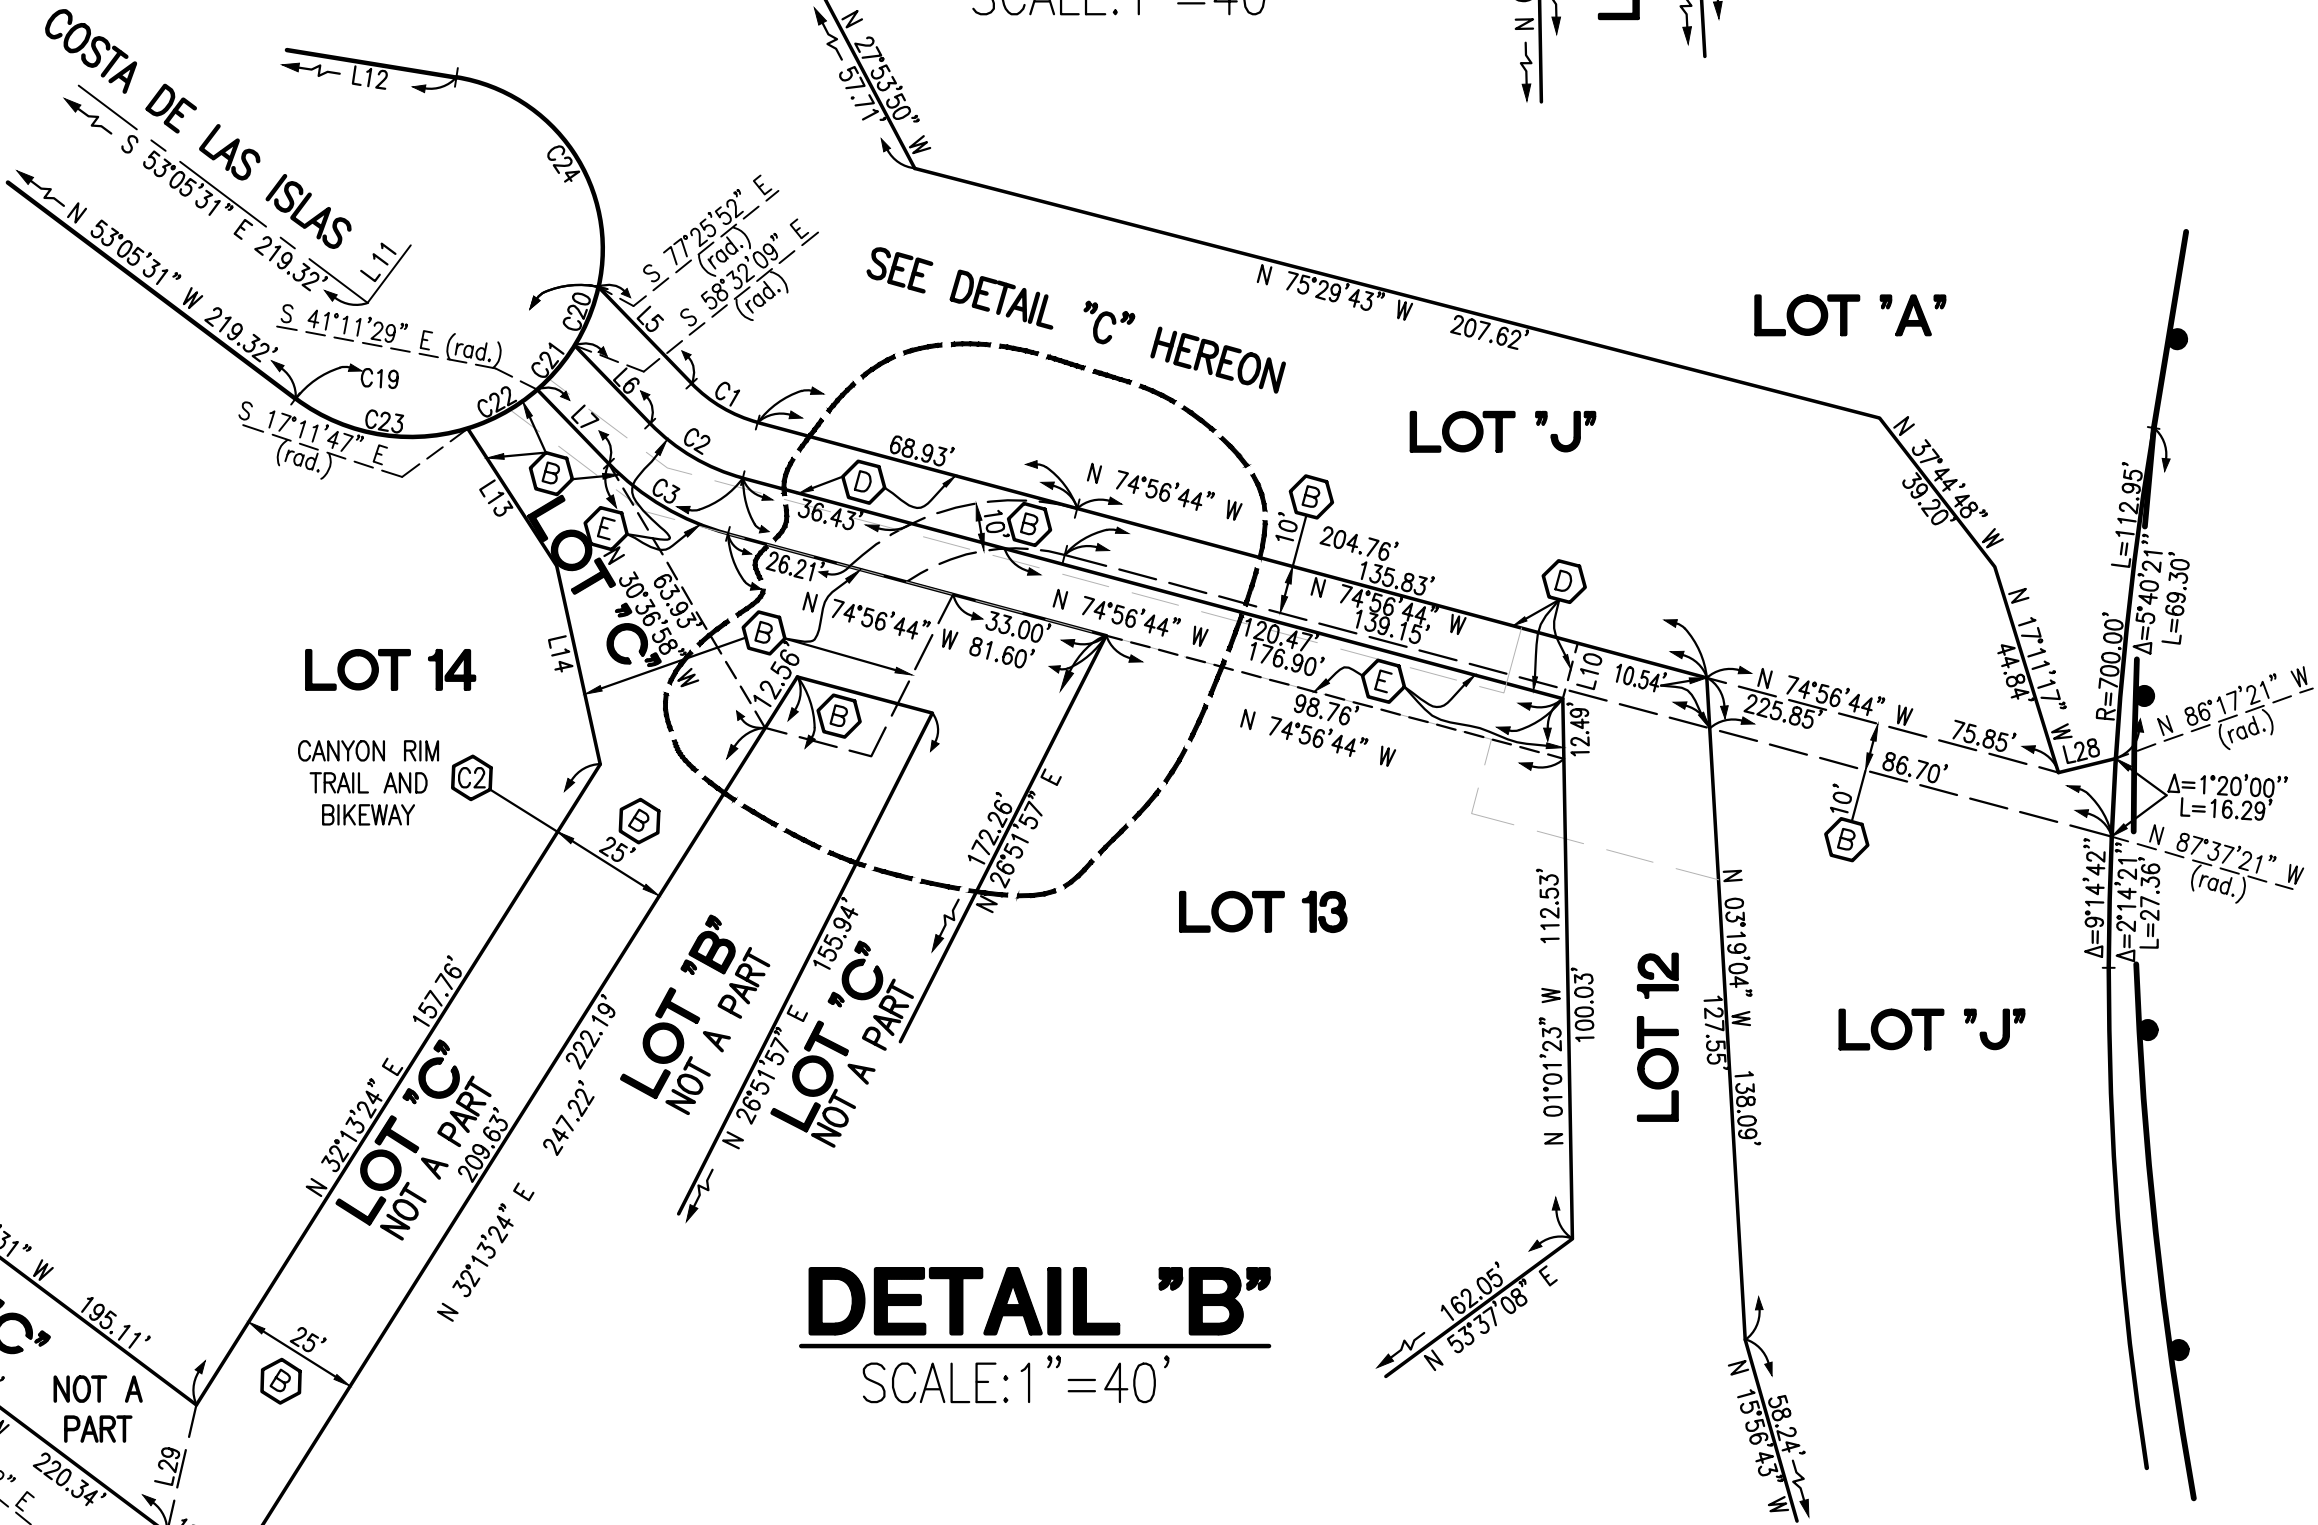

DETAIL "B"

SCALE: 1" = 40'

LOT 25

NOT A PART

CANYON RIM TRAIL AND BIKEWAY

SCALE: 1" = 40'

LOT 12

LOT 13

