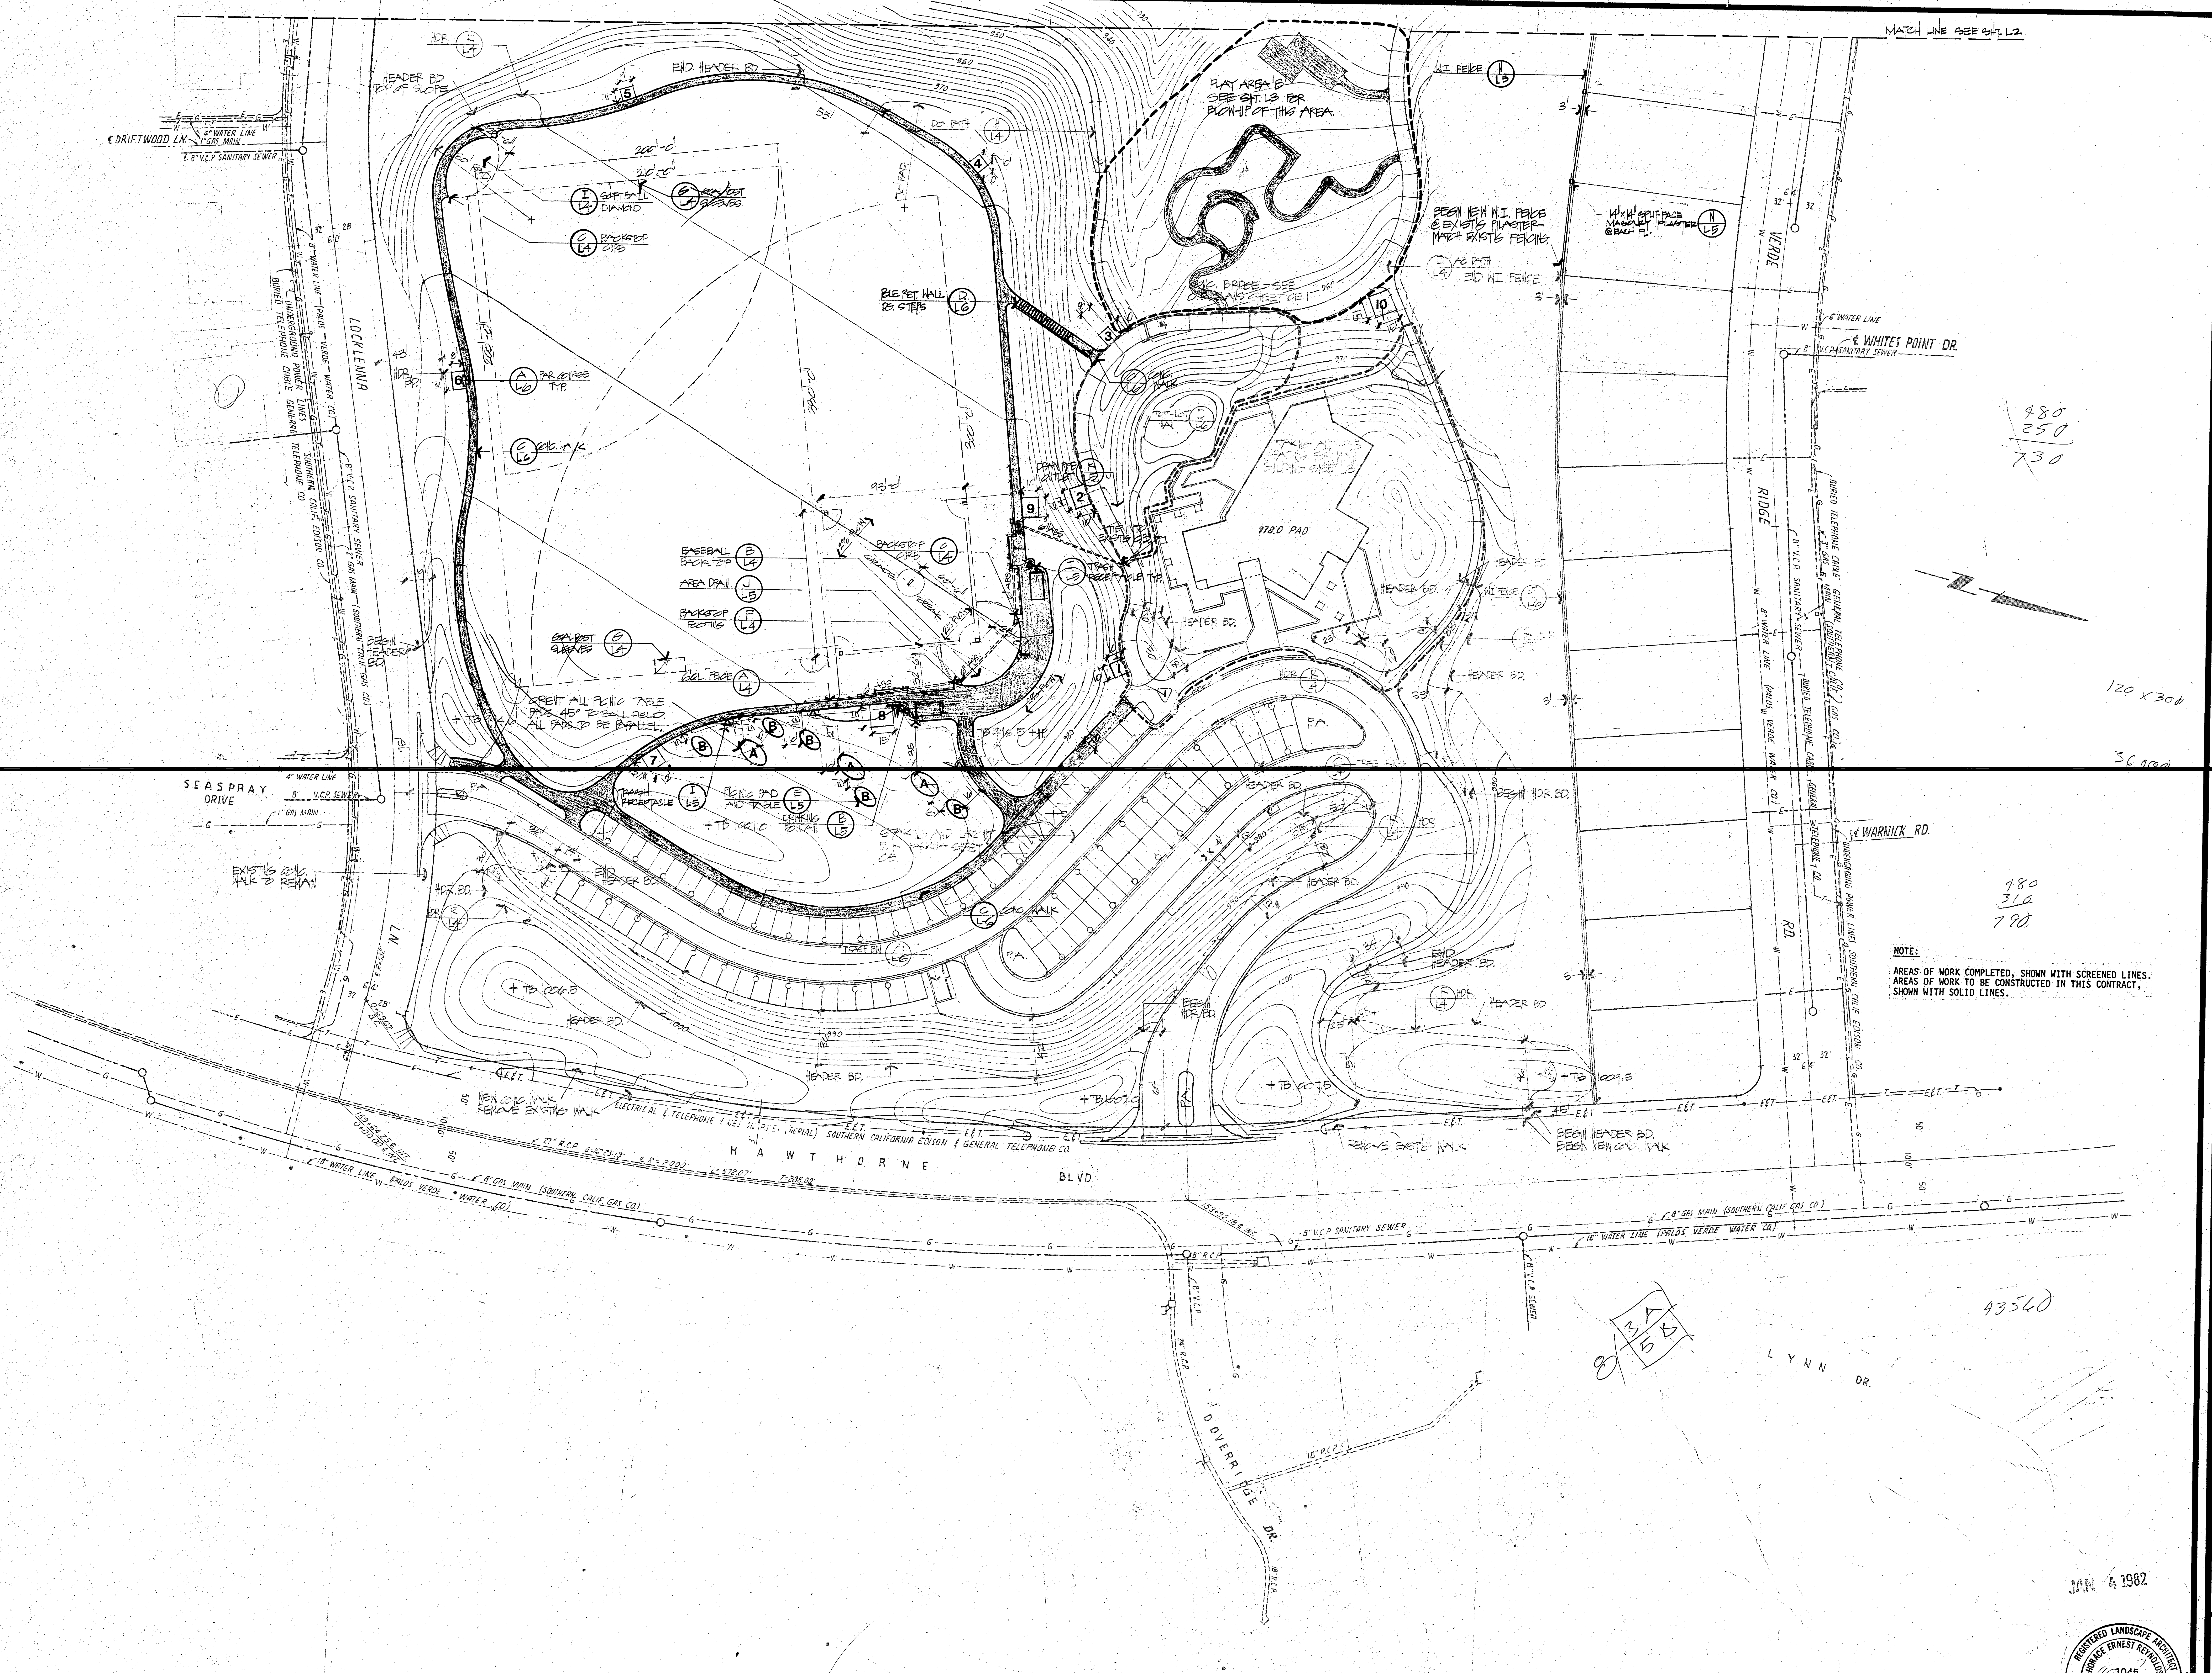
MATCH LINE SEE SHT. L2
HEADER BD TOP OF SLOPE
HDR. F L4
END HEADER BD.
℄ DRIFTWOOD LN.
4" WATER LINE
1" GAS MAIN
℄ 8" V.C.P SANITARY SEWER
LOCKLENNA
8" WATER LINE — (PALOS — VERDE — WATER CO.)
UNDERGROUND POWER LINES SOUTHERN CALIF. EDISON CO.
BURIED TELEPHONE CABLE GENERAL TELEPHONE CO.
8" V.C.P. SANITARY SEWER
2" GAS MAIN — (SOUTHERN CALIF. GAS CO.)
SOFTBALL DIAMOND I L4
GOAL POST SLEEVES G L4
BACKSTOP CURB C L4
200'-0"
210'-0"
PAR COURSE TYP. A L6
CONC. WALK C L6
BASEBALL BACKSTOP B L4
AREA DRAIN J L5
BACKSTOP FOOTING F L4
CHL. FENCE A L4
BACKSTOP CURB C L4
ORIENT ALL PICNIC TABLE PADS 45° TO BALL FIELD. ALL PADS TO BE PARALLEL.
BEGIN HEADER BD.
DC PATH H L4
BLK RET. WALL D L6 RR STEPS
DRAIN PIPE OUTLET K L5
TRASH RECEPTACLE TYP. I L5
TIE INTO EXIST'G
TRASH RECEPTACLE I L5
PICNIC PAD AND TABLE E L5
DRINKING FOUNTAIN B L5
STAKING AND LAYOUT — SEE SHEET
PLAY AREA 'B' SEE SHT. L3 FOR BLOWUP OF THIS AREA.
CONC. BRIDGE — SEE PLANS SHEET CE 1
CONC. WALK
TOT-LOT
STAKING AND FINE GRADING — BUILDING SEE
978.0 PAD
HEADER BD.
W.I. FENCE N L5
BEGIN NEW W.I. FENCE @ EXIST'G PILASTER MATCH EXIST'G FENCING.
AC PATH D L4
END WI FENCE
14" x 14" SPLIT-FACE MASONRY PILASTER @ EACH PL. N L5
W.I. FENCE E L6
HDR R L4
P.A.
BEGIN HDR. BD.
END HEADER BD.
TB 916.5 HP
+ TB 1006.5
+ TB 1007.0
+ TB 1007.5
+ TB 1009.5
+ TB 1001.0
TRASH BIN
SEASPRAY DRIVE
4" WATER LINE
8" V.C.P. SEWER
1" GAS MAIN
EXISTING CONC. WALK TO REMAIN
HDR. BD.
NEW CONC. WALK REMOVE EXISTING WALK
ELECTRICAL & TELEPHONE LINES IN POLES (AERIAL) SOUTHERN CALIFORNIA EDISON & GENERAL TELEPHONE CO.
REMOVE EXIST'G WALK
BEGIN HEADER BD. BEGIN NEW CONC. WALK
HAWTHORNE BLVD.
27" R.C.P. Δ=16°23'19" ℄ R=2000' L=572.07' T=288.00'
159+64.25 ℄ INT. 0+00.00 ℄ INT.
153+92.18 ℄ INT.
18" WATER LINE (PALOS VERDE WATER CO.)
8" GAS MAIN (SOUTHERN CALIF. GAS CO.)
8" V.C.P. SANITARY SEWER
8" R.C.P.
8" V.C.P.
24" R.C.P.
18" R.C.P.
8" V.C.P. SEWER
DOVERRIDGE DR.
LYNN DR.
VERDE RIDGE RD.
6" WATER LINE
℄ WHITES POINT DR.
8" V.C.P. SANITARY SEWER
BURIED TELEPHONE CABLE GENERAL TELEPHONE CO.
3" GAS MAIN (SOUTHERN CALIF. GAS CO.)
8" WATER LINE (PALOS VERDE WATER CO.)
℄ WARNICK RD.
UNDERGROUND POWER LINES SOUTHERN CALIF. EDISON CO.
32' 32' 64'
3'
1 2 3 4 5 6 7 8 9 10
A B

480
250
730

120 x 300

36,000

480
316
790

43560

3 A
5 B
8

NOTE:

AREAS OF WORK COMPLETED, SHOWN WITH SCREENED LINES.
AREAS OF WORK TO BE CONSTRUCTED IN THIS CONTRACT, SHOWN WITH SOLID LINES.

JAN 4 1982

HORACE ERNEST REYNOLDS
1045
Jan 4 1982

rancho palos verdes
Hesse Community Park

The Reynolds Environmental Group
Consultants in the planning, design, and use of land resources.
4320 Campus Drive · Newport Beach, California 92660 · (714) 557-1050
780 Kettner Avenue · San Diego, California 92101 · (714) 232-3005

REVISIONS
△
△
△
△
△
△

CONSTRUCTION PLAN

SCALE 1" = 40'
DATE 11/16/81
DRAWN
CHECKED

② SHEET
L1
OF 13
JOB 2500A