7. border
9. paper edges

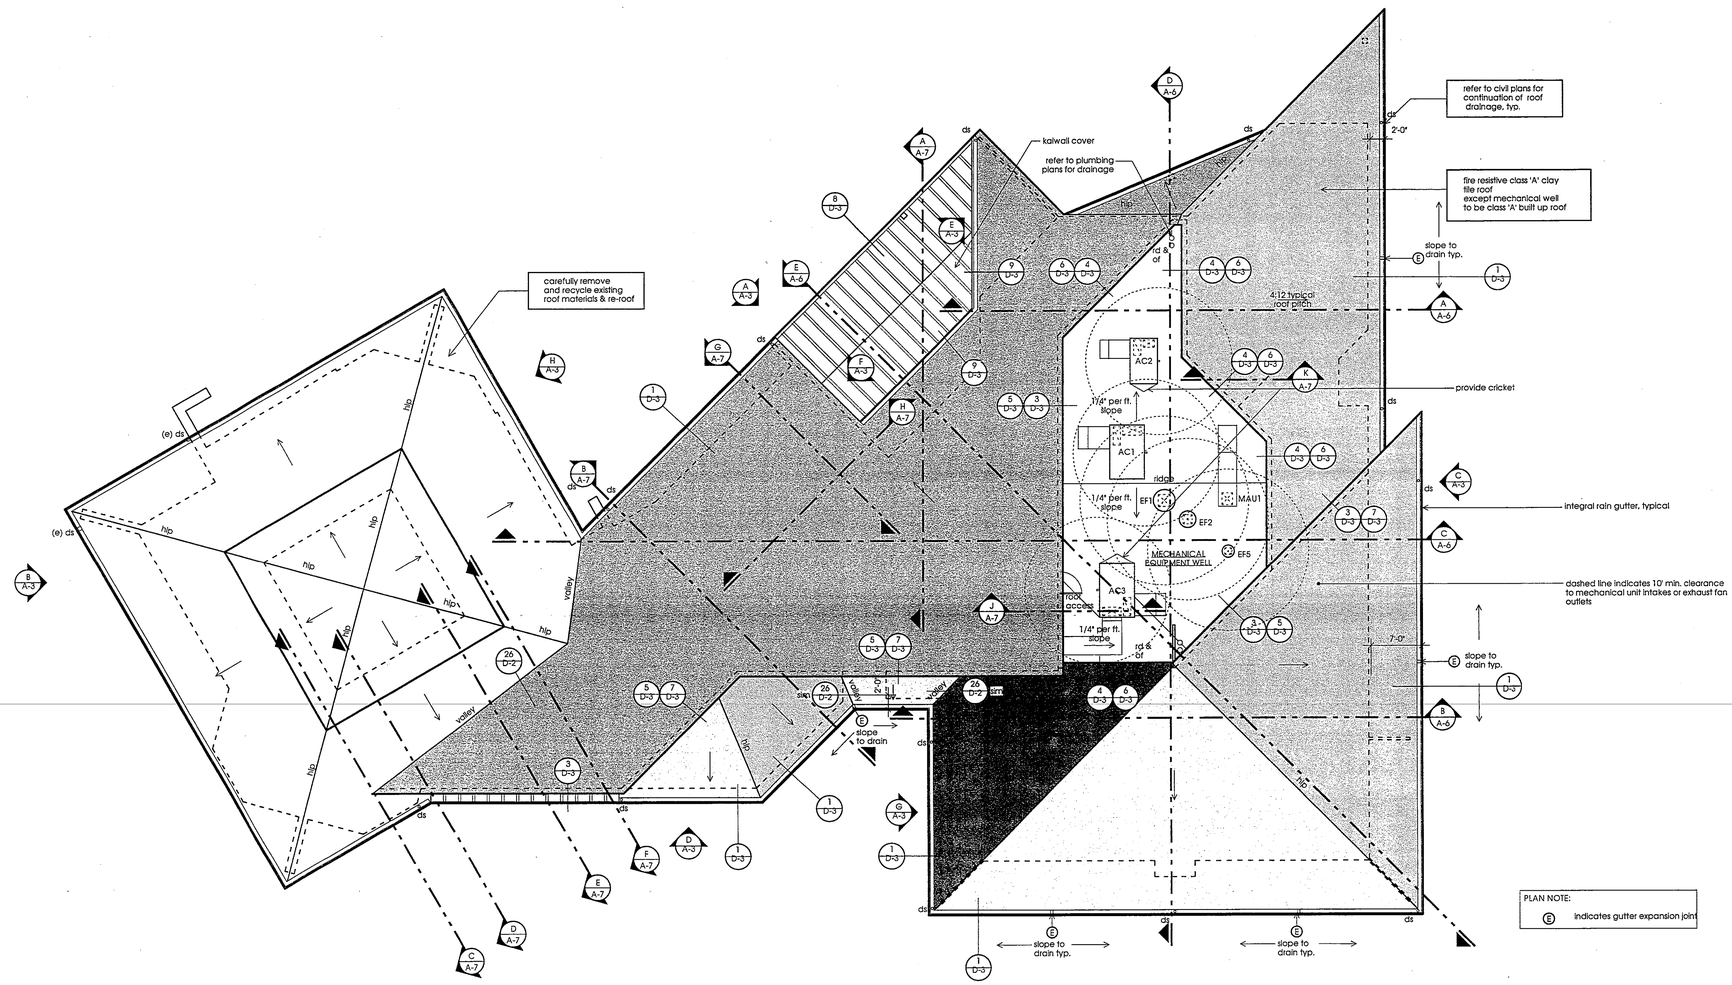

ROOF PLAN

Scale: 1/8" = 1'-0"

12/23/03

Ron Yeo, Architect Inc. expressly reserves its common law copyright and other property rights. These plans are not to be changed or copied in any form or manner whatsoever, nor are they to be assigned to a third party, without first obtaining the express written permission and consent of Ron Yeo, Architect Inc.

RON YEO, FAIA ARCHITECT, INC.
500 JASMINE AVENUE, CORONA DEL MAR
CALIFORNIA 92625 P:949-644-8111 F:949-644-0449
PATRICK MARR, AIA, PE, ASSOCIATE ARCHITECT

RON YEO CE 987

12/23/03 update revisions

POINT VICENTE INTERPRETIVE CENTER EXPANSION
31501 Palos Verdes Drive West
Rancho Palos Verdes, CA

Roof Plan

DRAWN	PM/MG
CHECKED	RY
DATE	2/1/99
SCALE	1/8" = 1'-0"
JOB. NO.	95-120
SHEET	A-12

25 OF 69 SHEETS

THESE DRAWINGS DO NOT CONTAIN THE NECESSARY COMPONENTS FOR CONSTRUCTION SAFETY

CITY PLAN CORR. Dated 9
PVIC EXPANSION Planning Plans
Construction Set 1/4 Circle Dec. 2003