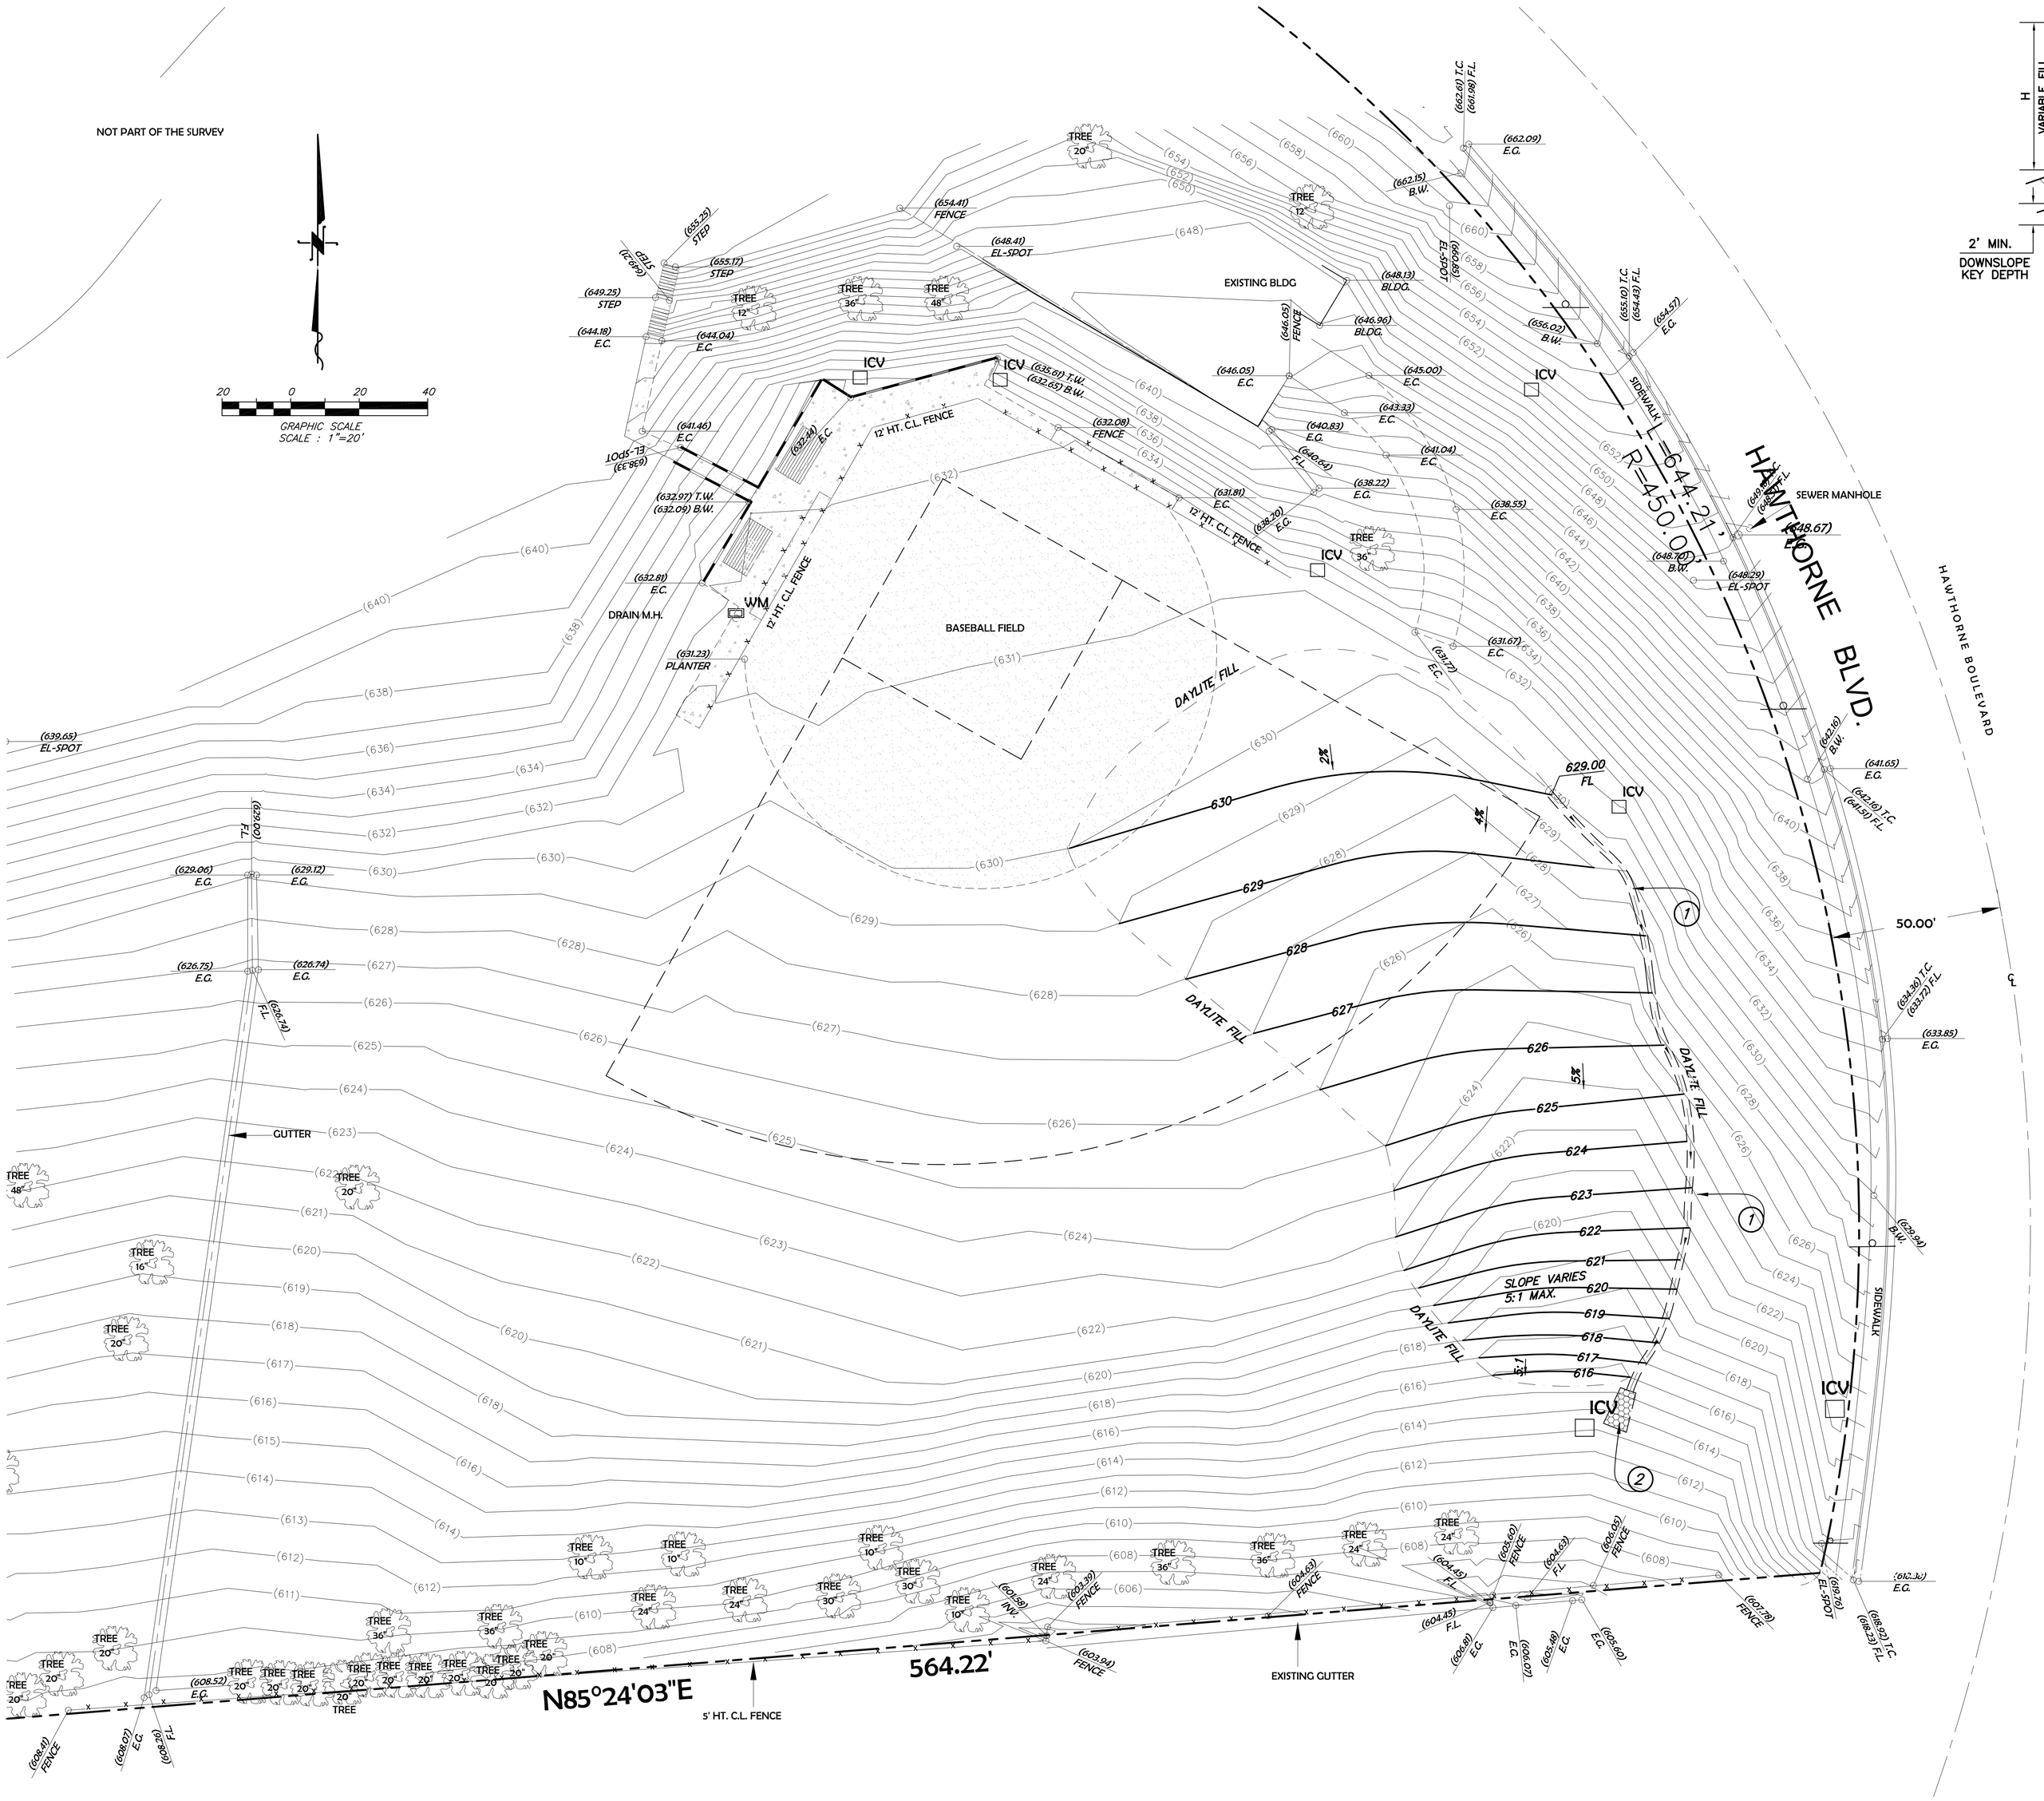

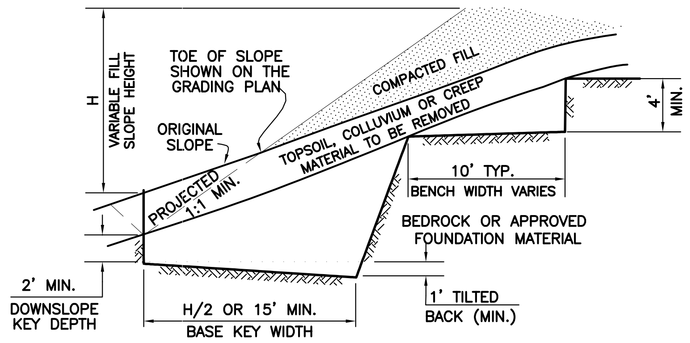

NOTE:

WHERE NATURAL SLOPE GRADIENT IS 5:1 OR LESS, THE NECESSITY FOR BENCHING SHALL BE DETERMINED BY THE PROJECT SOILS ENGINEER.

TYPICAL FILL ABOVE NATURAL SLOPE DETAIL

NOT TO SCALE

CONSTRUCTION NOTES:

1. CONSTRUCT EARTH SWALE PER DETAIL "A" HEREON.
2. CONSTRUCT RIP-RAP BLANKET PER DETAIL "B" HEREON.

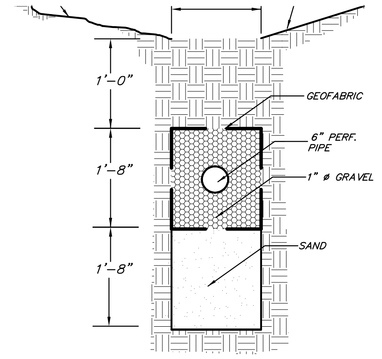

EARTH SWALE (A)

NO SCALE

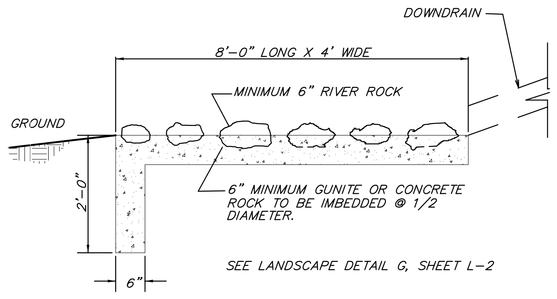

RIP-RAP BLANKET (B)

NO SCALE

Withers Sandgren Landscape Architecture

WITHERS & SANDGREN
LANDSCAPE ARCHITECTURE
& PLANNING

P.O. BOX 276
MONTROSE, CA 91021-0276
(818) 291-0200
(818) 882-8394 Fax

DELIVERIES
20948 TULSA STREET
CHATSWORTH, CA 91311
mail@withersandsandgren.com

SHEET TITLE

GRADING PLAN
ROBERT E. RYAN PARK
FIELD IMPROVEMENTS
HAWTHORNE BLVD.
RANCHO PALOS VERDES, CA

PROJECT TITLE

ROBERT E. RYAN PARK
FIELD IMPROVEMENTS
HAWTHORNE BLVD.
RANCHO PALOS VERDES, CA

REVISIONS	DATE
1.	
2.	
3.	
4.	
5.	
6.	
7.	
8.	

DRAWN BY:	DH/PBN
CHECKED BY:	LW
PROJECT NO.	0808
DATE:	12/17/2010

LICENSED LANDSCAPE ARCHITECT
LACEY M. WITHERS 3428
Signature
8/31/2011
Renewal Date
12/17/2010
Date
STATE OF CALIFORNIA

REVIEW BY STAFF	BY	DATE
TRAFFIC		
WATER		
SEWER		
PLANNING		

APPROVED BY

RAY HOLLAND
DIRECTOR OF PUBLIC WORKS
CITY OF RANCHO PALOS VERDES
DATE _____

CALCIVIC ENGINEERING GROUP
CONSULTING ENGINEERS & LAND SURVEYORS
CIVIL / STRUCTURAL / LAND SURVEYING
2160 PARNELL WAY, ALTADENA, CALIFORNIA 91001
TEL (626) 798-2828 FAX(626) 798-6644
E-MAIL calcivic@earthlink.net

REGISTERED PROFESSIONAL ENGINEER
IVAN W. K. CHIU
No. C44672
EXP. 03/31/12
CIVIL
STATE OF CALIFORNIA